


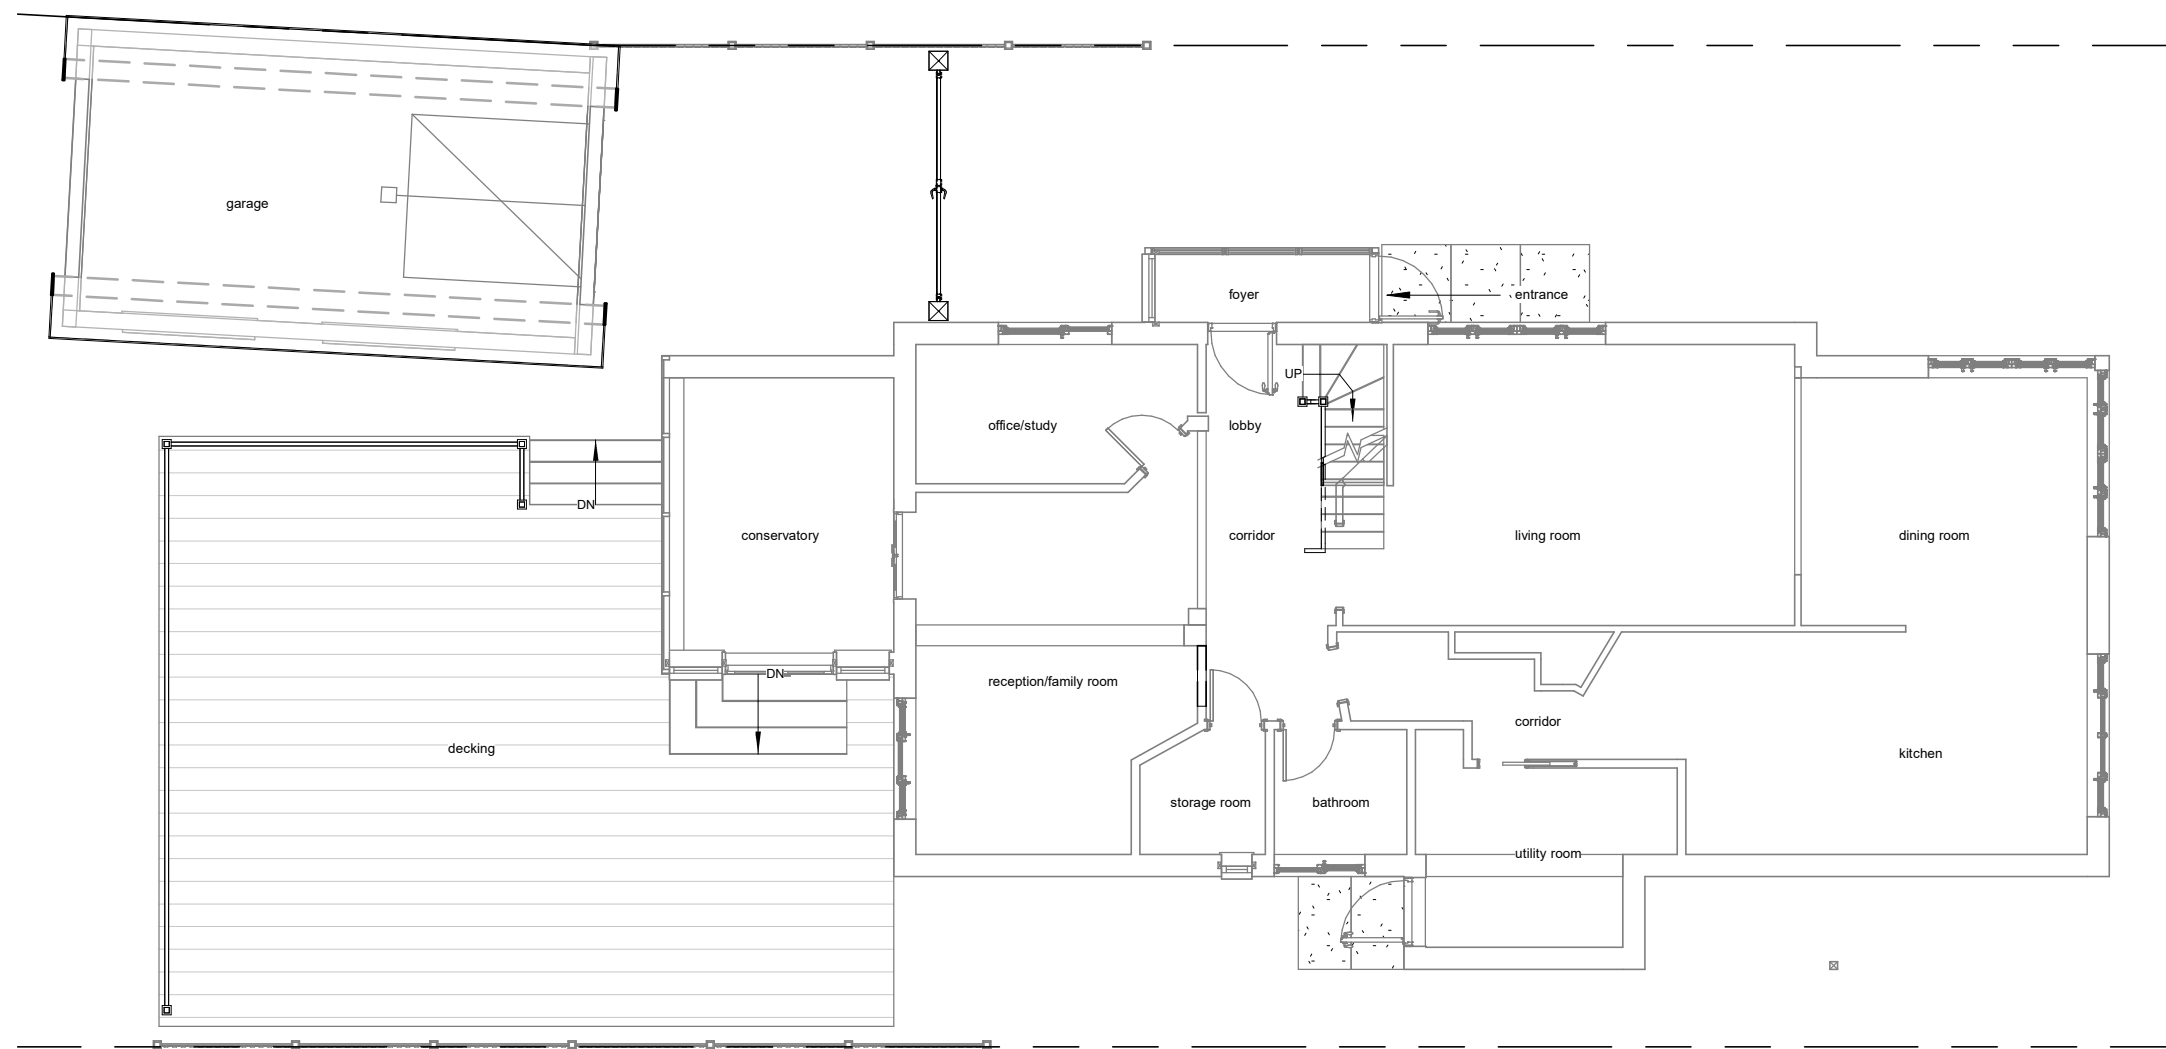

Existing Ground Floor

1:500		50
1:200		20
1:100		10
1:50		5

All measurement to be checked on site prior to any commenment

Parkers Design Limited - The Studio @ 90, PO9 2PR

www.pexd.co.uk - info@parkersdesign.com - 07776 008822

PROJECT	38 Yardley Road SO30 0HQ		CLIENT Taylor		
	SHEET Existing Ground Floor		Date Issue Date		Scale (@ A3) 1 : 100
Drawn by SW			DRAWING NUMBER P 1	REV	
Checked by SR					