



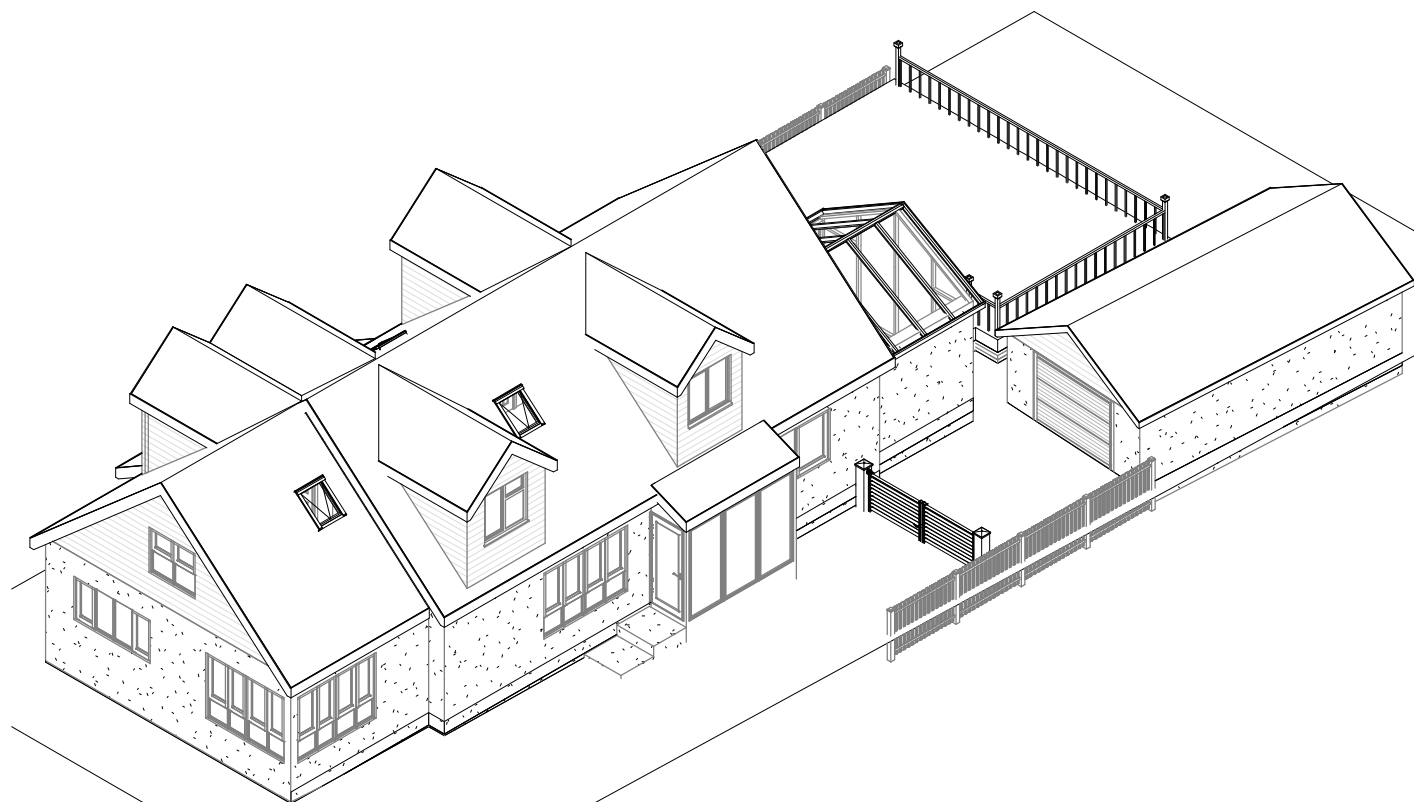

Existing 3D 2

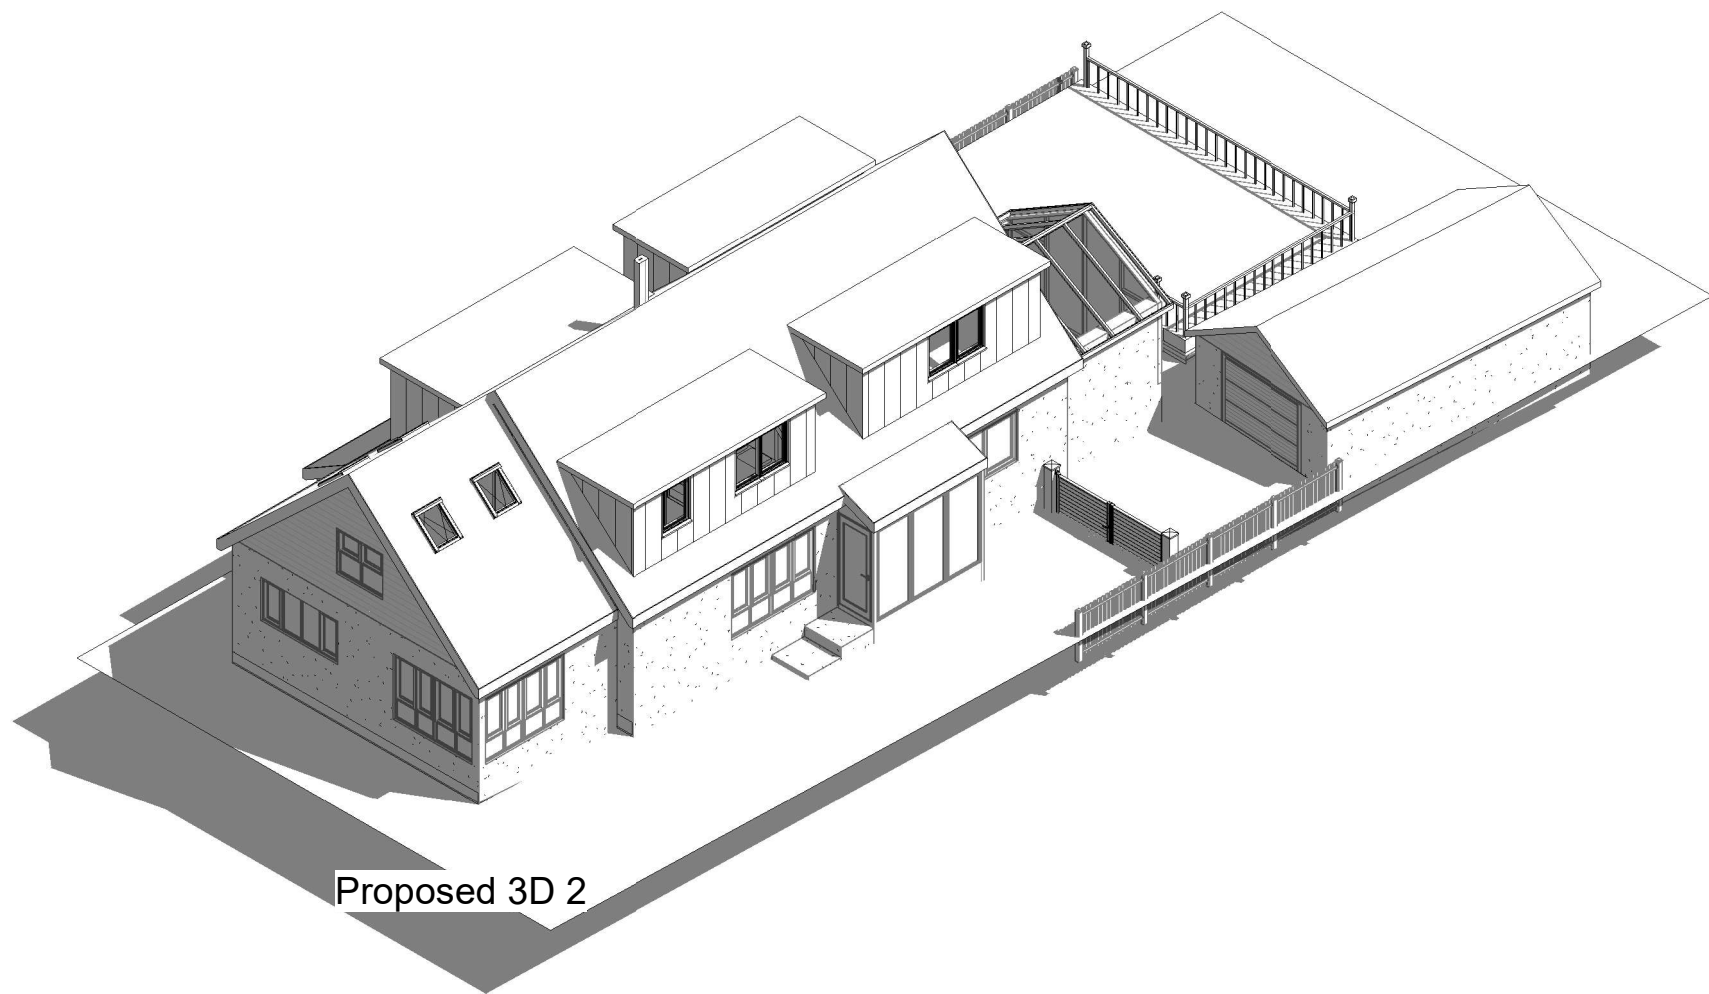

Proposed 3D 2



1:500		50
1:200		20
1:100		10
1:50		5

All measurement to be checked on site prior to any commenment

Parkers Design Limited - The Studio @ 90, PO9 2PR

www.pexd.co.uk - info@parkersdesign.com - 07776 008822

PROJECT	38 Yardley Road SO30 0HQ		CLIENT Taylor	
	SHEET 3D 2		Date Issue Date Scale (@ A3)	REV
Drawn by Checked by		SW SR	DRAWING NUMBER P 8	