


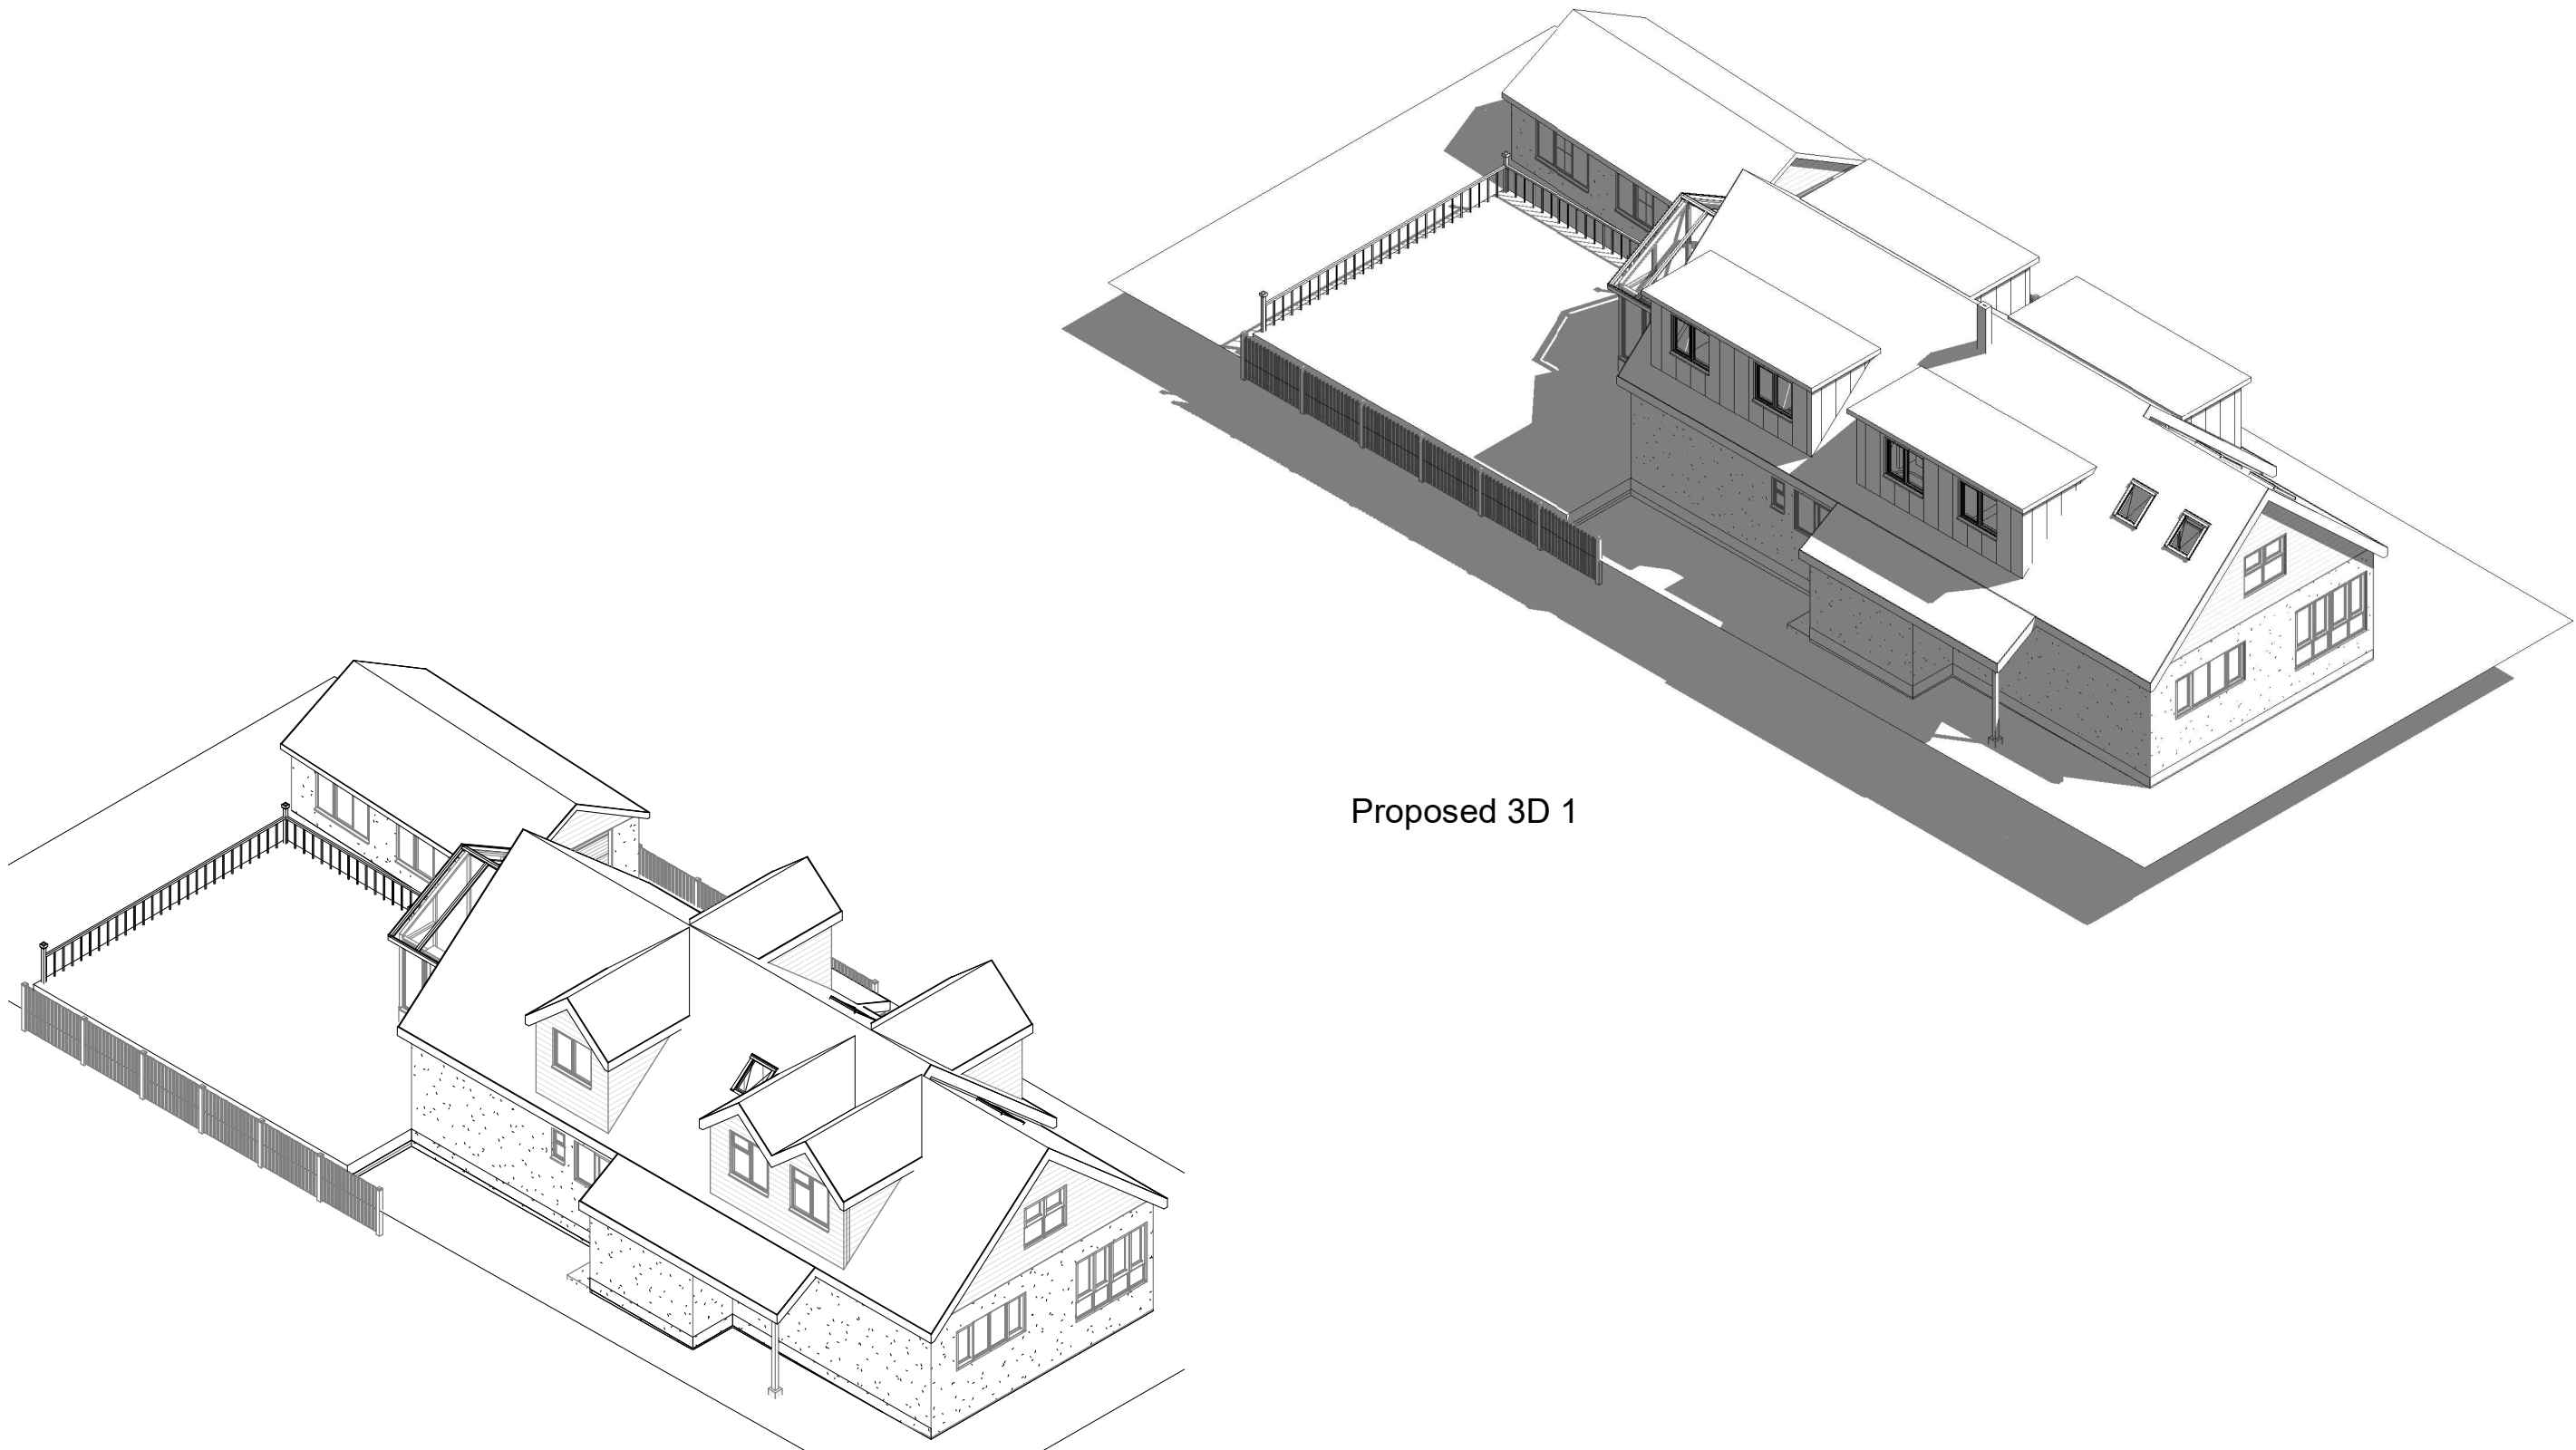

Proposed 3D 1

Existing 3D 1



1:500		50
1:200		20
1:100		10
1:50		5
All measurement to be checked on site prior to any commenent		
Parkers Design Limited - The Studio @ 90, PO9 2PR		
www.pexd.co.uk - info@parkersdesign.com - 07776 008822		

PROJECT	38 Yardley Road SO30 0HQ	CLIENT				Taylor	
		Date	Issue Date		Scale (@ A3)		
SHEET	3D 1	Drawn by	SW	DRAWING NUMBER		REV	
		Checked by	SR	P 7			