


Existing First Floor

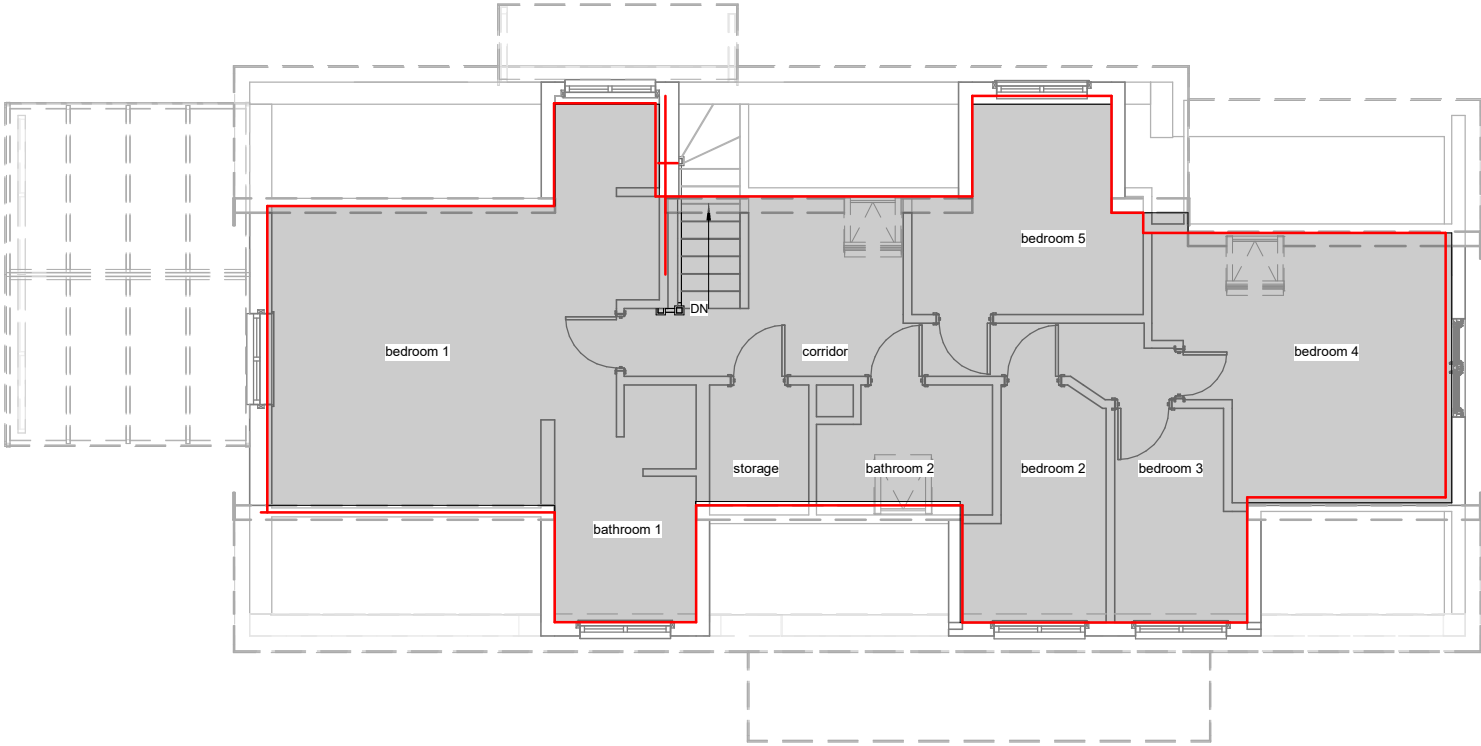

Proposed First Floor

Roof pitch from 41 to 43 additional 214mm to ridge height

pd

parkers

executive

design

1:500

50

1:200

20

1:100

10

1:50

5

All measurement to be checked on site prior to any comment

Parkers Design Limited - The Studio @ 90, PO9 2PR

www.pexd.co.uk - info@parkersdesign.com - 07776 008822

PROJECT	38 Yardley Road SO30 0HQ	CLIENT Taylor			
		Date	Issue Date	Scale (@ A3)	1 : 100
SHEET	First Floor	Drawn by	SW	DRAWING NUMBER P 3	REV
		Checked by	SR		