



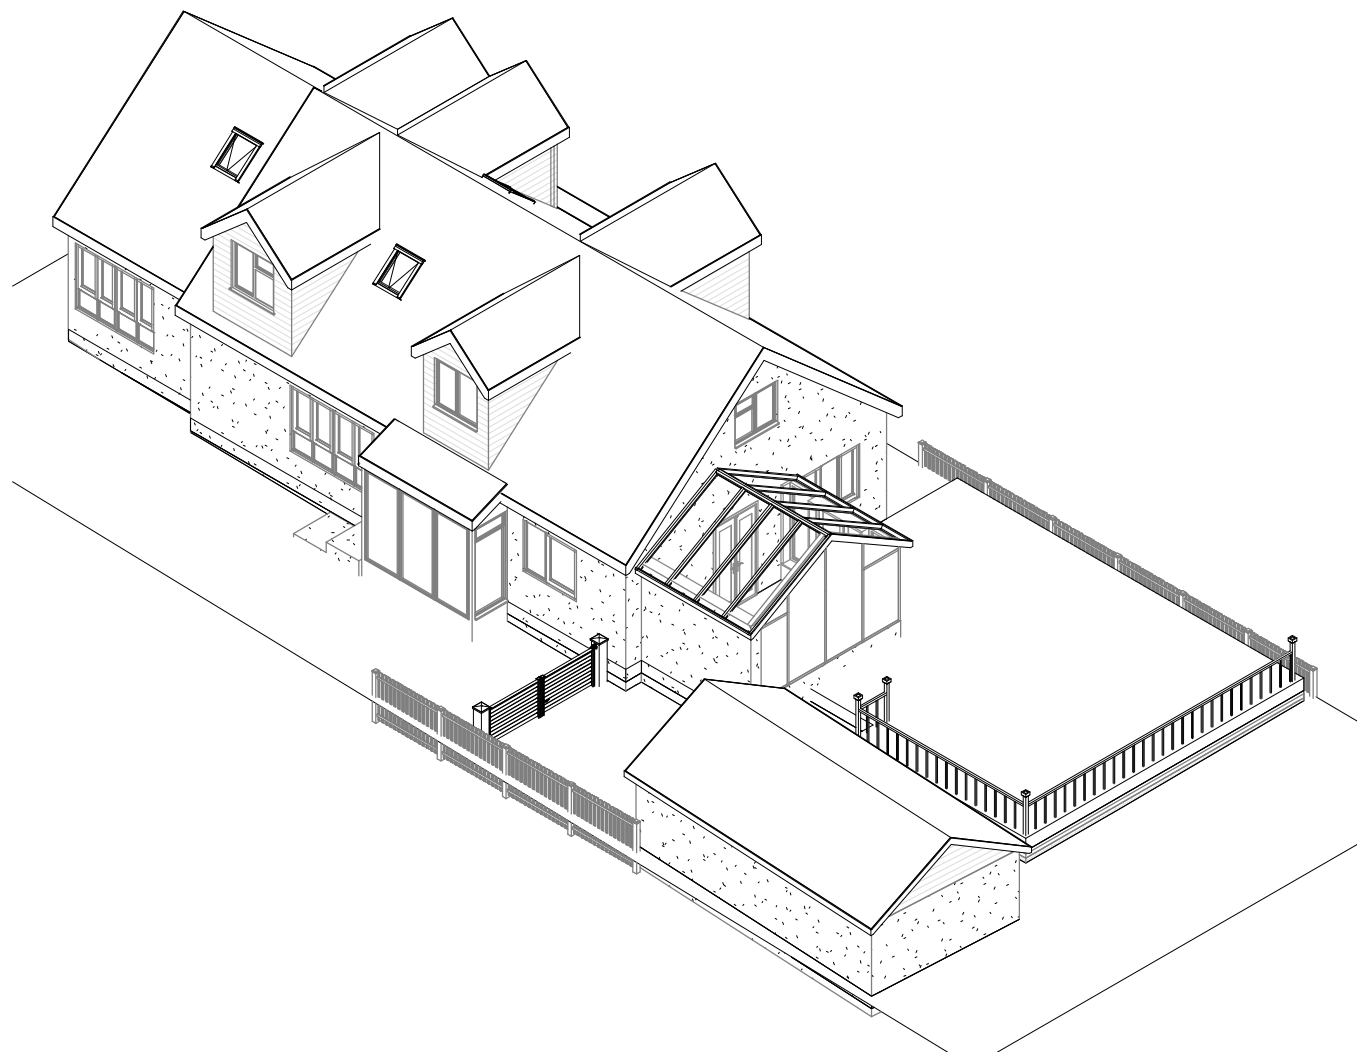

Existing 3D 3

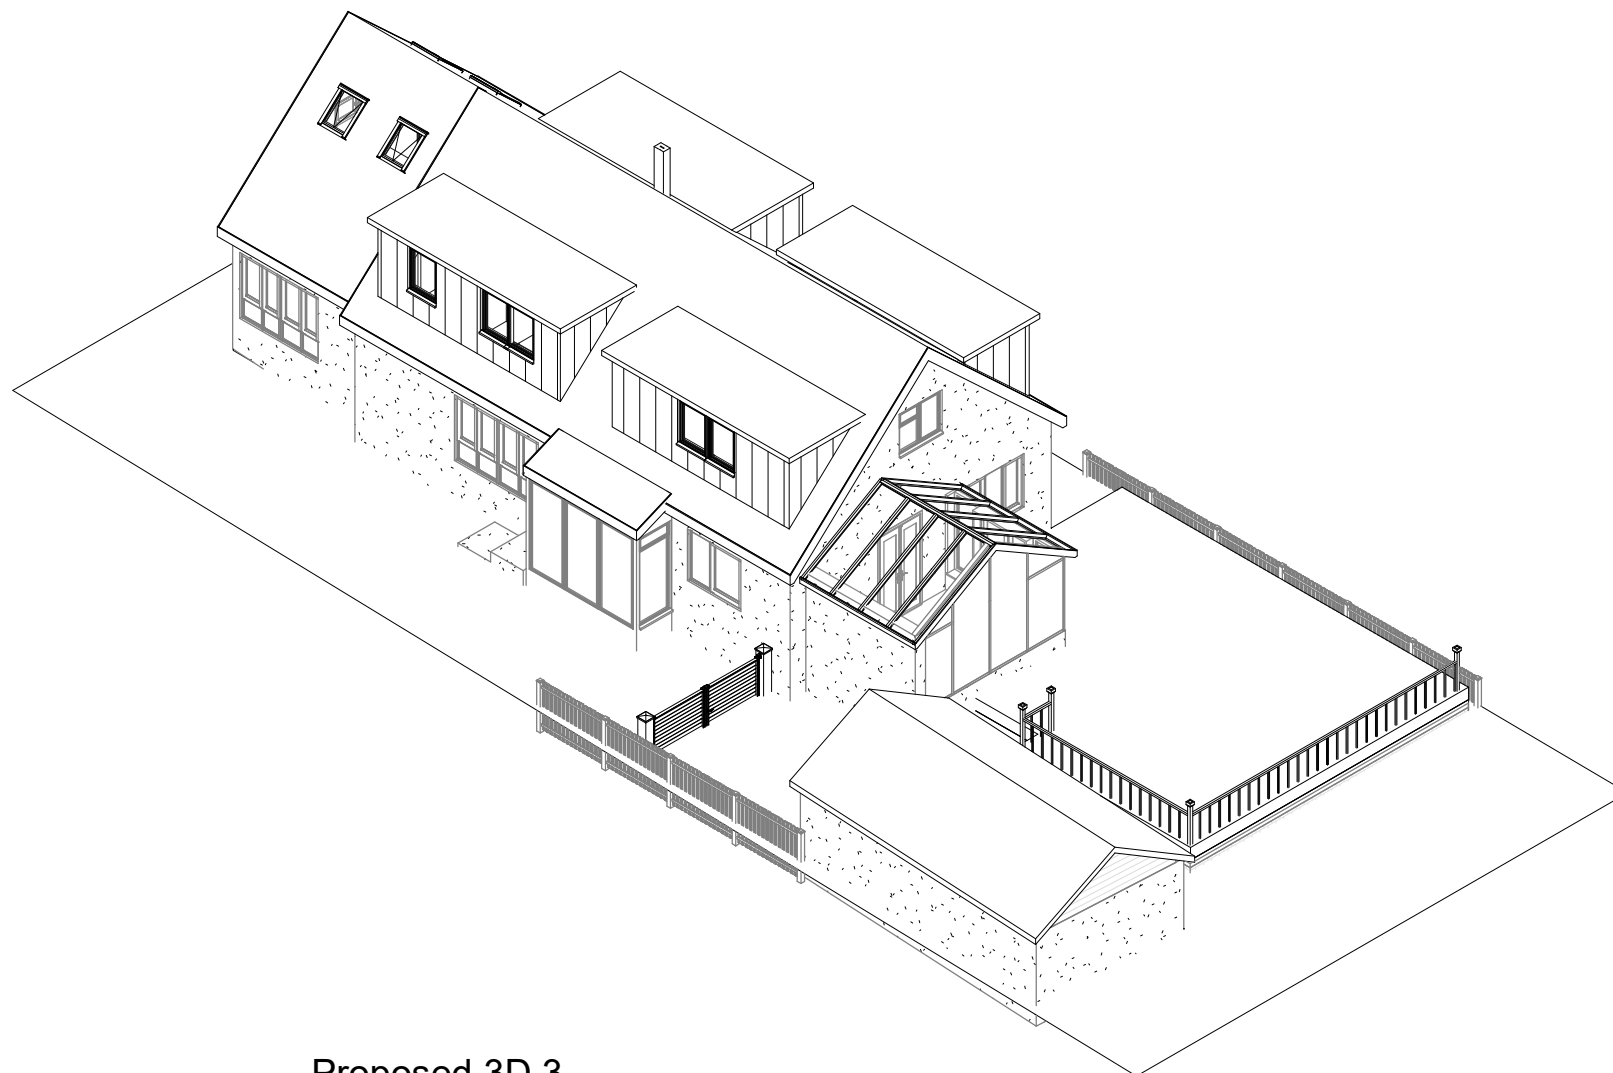

Proposed 3D 3



1:500		50
1:200		20
1:100		10
1:50		5

All measurement to be checked on site prior to any commenment

Parkers Design Limited - The Studio @ 90, PO9 2PR

www.pexd.co.uk - info@parkersdesign.com - 07776 008822

PROJECT	38 Yardley Road SO30 0HQ			CLIENT		Taylor	
	SHEET			Date	Issue Date	Scale (@ A3)	
				Drawn by	SW	DRAWING NUMBER	REV
				Checked by	SR	P 9	
3D 3							