



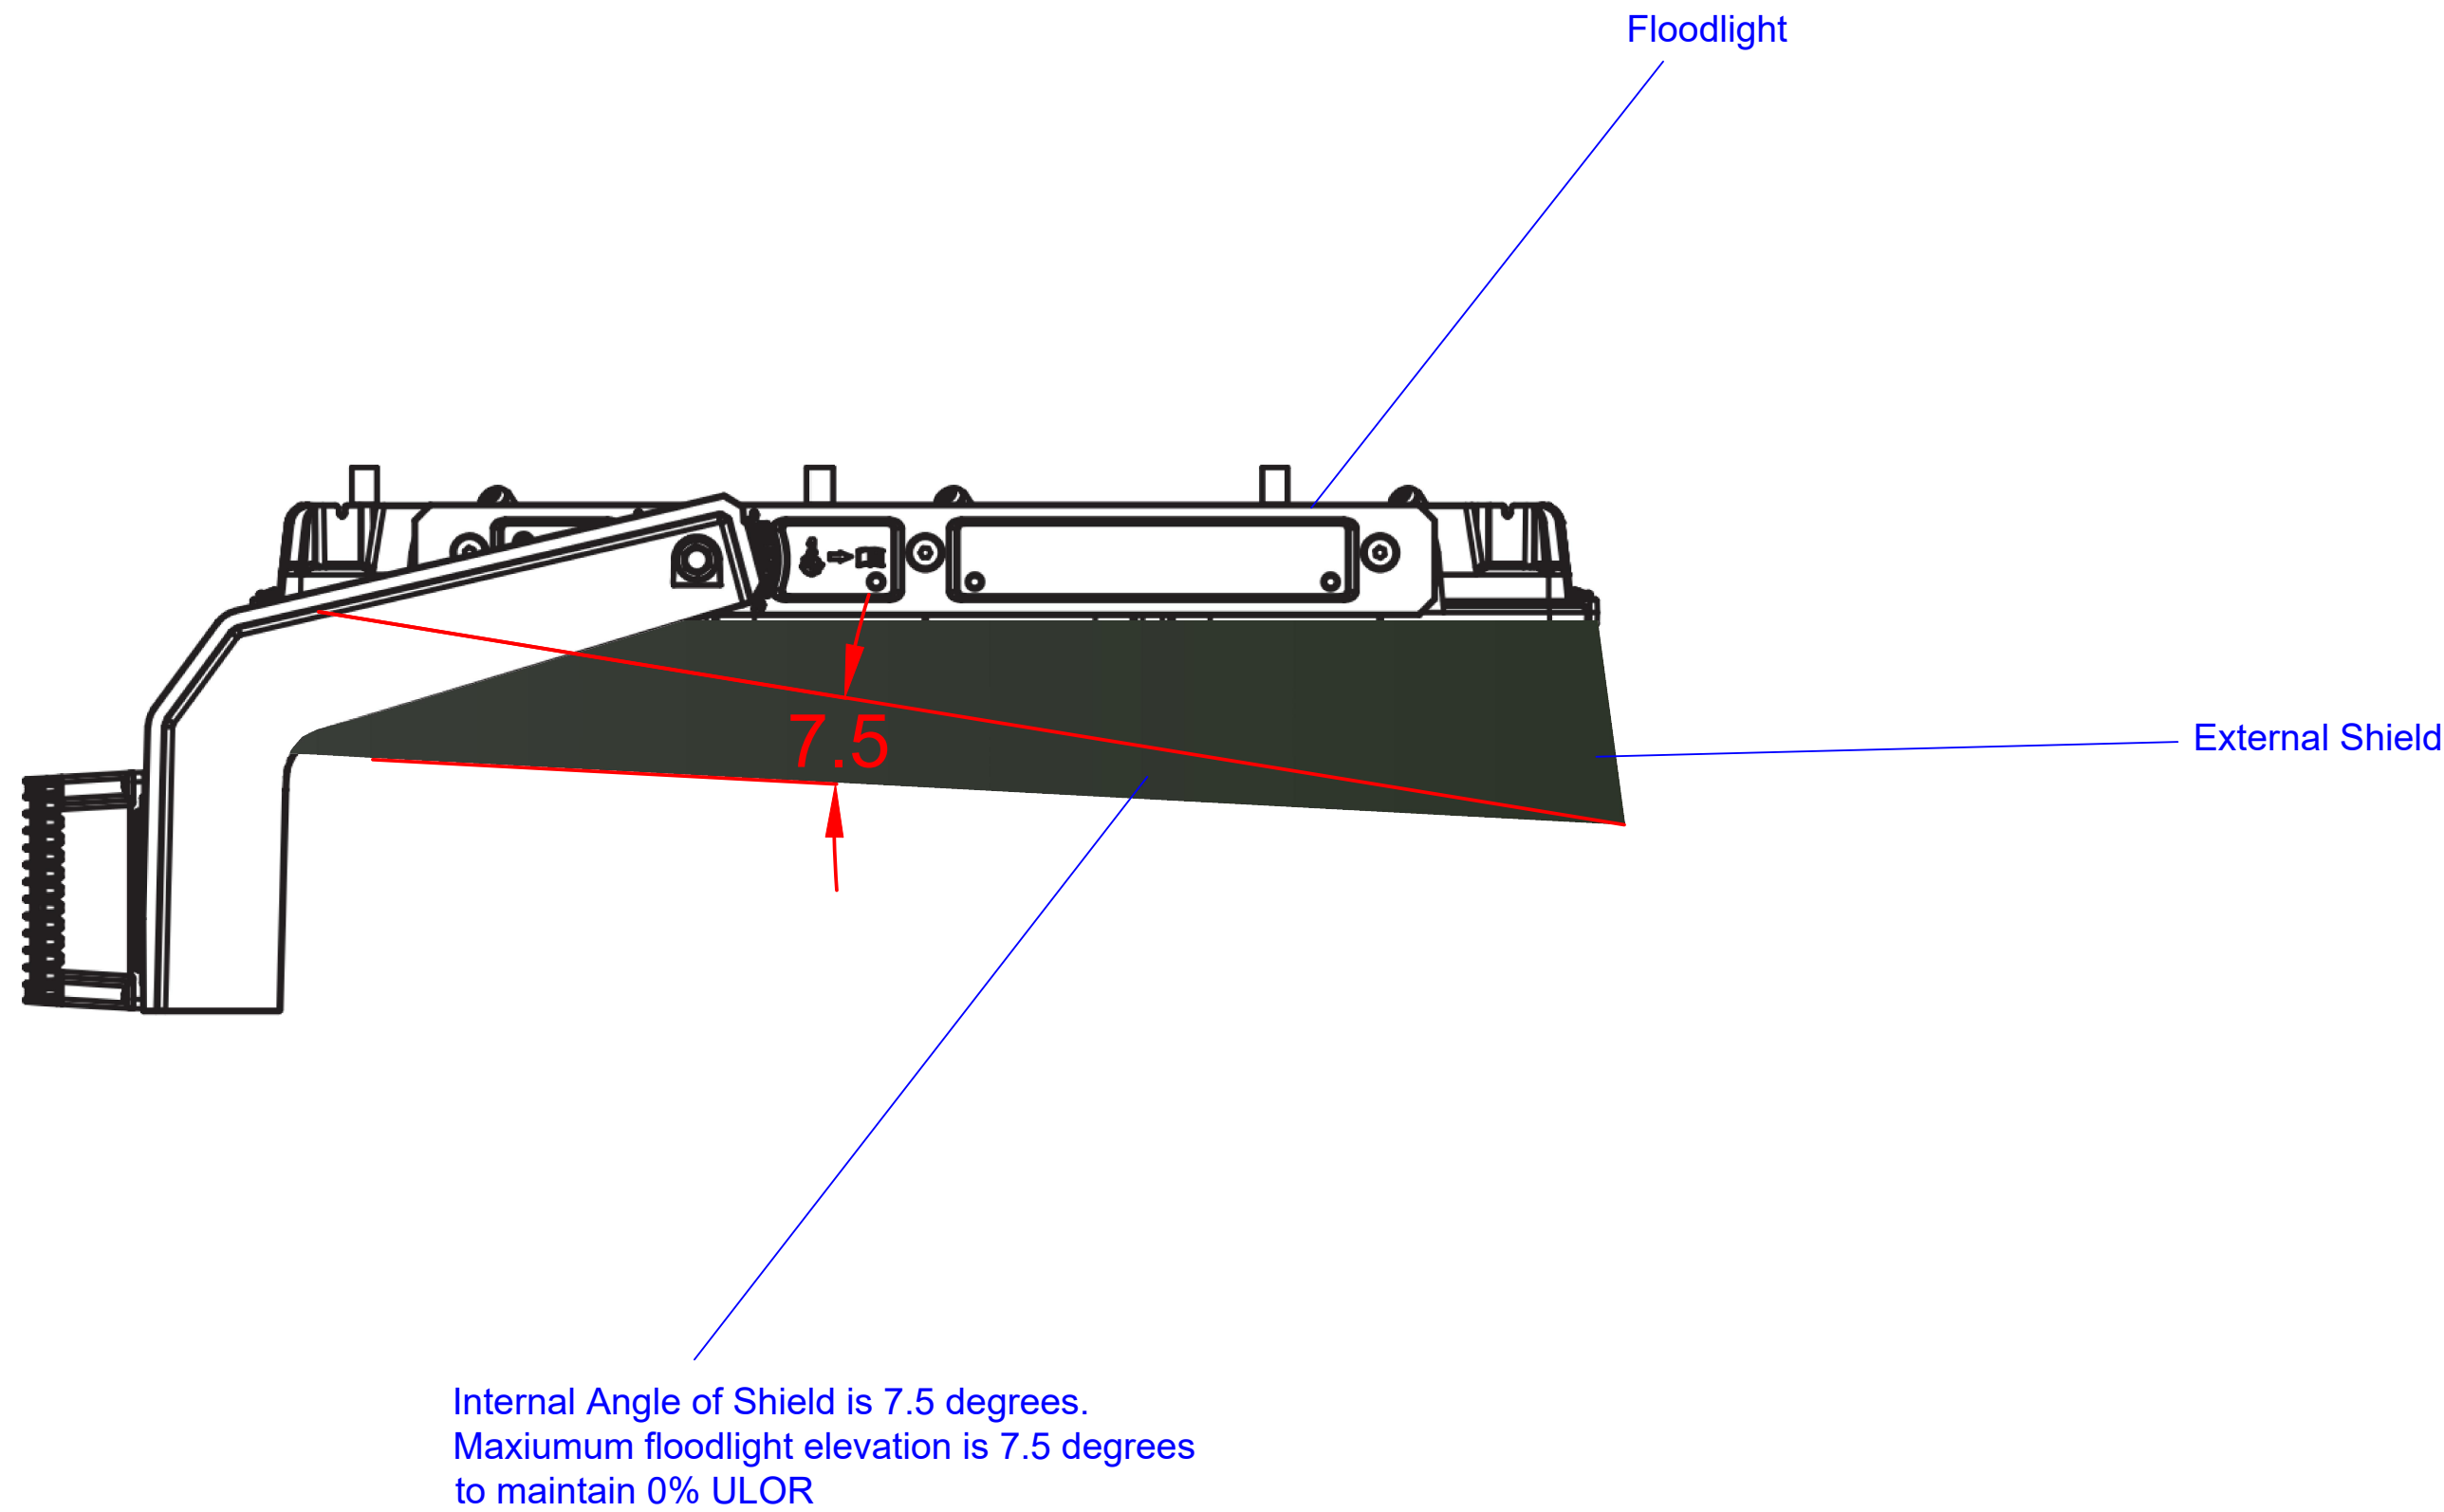

Expanded Luminaire Location Summary												
LumNo	Label	Insertion Point			Luminaire Coordinates			Orient	Tilt	Aiming Point		
		X	Y	Z	X	Y	Z			X	Y	Z
1	FL11 Maxi Pro PL33T 3000K CRI70	-142.5	77.987	18	-142.5	77.987	18	350	6.5	-140.48	77.631	0
2	FL11 Maxi Pro PL33T 3000K CRI70	-142.5	77.987	18	-142.5	77.987	18	319.999	6.5	-140.929	76.669	0
3	FL11 Maxi Pro PL33T 3000K CRI70	-60.5	77.987	18	-60.5	77.987	18	190	6.5	-62.52	77.631	0
4	FL11 Maxi Pro PL33T 3000K CRI70	-60.5	77.987	18	-60.5	77.987	18	220.001	6.5	-62.071	76.669	0
5	FL11 Maxi Pro PL33T 3000K CRI70	-48	36	18	-48	36	18	319.999	5	-46.794	34.988	0
6	FL11 Maxi Pro PL33T 3000K CRI70	-48	36	18	-48	36	18	292.511	5	-47.397	34.545	0
7	FL11 Maxi Pro PL33T 3000K CRI70	0	36	18	0	36	18	240.016	5	-0.787	34.636	0
8	FL11 Maxi Pro PL33T 3000K CRI70	0	36	18	0	36	18	299.984	5	0.787	34.636	0
9	FL11 Maxi Pro PL33T 3000K CRI70	48	36	18	48	36	18	220.001	5	46.794	34.988	0
10	FL11 Maxi Pro PL33T 3000K CRI70	48	36	18	48	36	18	247.489	5	47.397	34.545	0
11	FL11 Maxi Pro PL33T 3000K CRI70	-145.265	28	18	-145.265	28	18	320	6.5	-143.694	26.682	0
12	FL11 Maxi Pro PL33T 3000K CRI70	-145.265	28	18	-145.265	28	18	0	5	-143.69	28	0
13	FL11 Maxi Pro PL33T 3000K CRI70	-145.265	28	18	-145.265	28	18	40	6.5	-143.694	29.318	0
14	FL11 Maxi Pro PL33T 3000K CRI70	-60.068	29.599	18	-60.068	29.599	18	220	6.5	-61.639	28.281	0
15	FL11 Maxi Pro PL33T 3000K CRI70	-60.068	29.599	18	-60.068	29.599	18	180	5	-61.643	29.599	0
16	FL11 Maxi Pro PL33T 3000K CRI70	-60.068	29.599	18	-60.068	29.599	18	140	6.5	-61.639	30.917	0
17	FL11 Maxi Pro PL33T 3000K CRI70	-142.5	-21.988	18	-142.5	-21.988	18	10	6.5	-140.48	-21.632	0
18	FL11 Maxi Pro PL33T 3000K CRI70	-142.5	-21.988	18	-142.5	-21.988	18	40.001	6.5	-140.929	-20.67	0
19	FL11 Maxi Pro PL33T 3000K CRI70	-60.5	-21.988	18	-60.5	-21.988	18	170	6.5	-62.52	-21.632	0
20	FL11 Maxi Pro PL33T 3000K CRI70	-60.5	-21.988	18	-60.5	-21.988	18	139.999	6.5	-62.071	-20.67	0
21	FL11 Maxi Pro PL33T 3000K CRI70	-48	-36	18	-48	-36	18	40.001	5	-46.794	-34.988	0
22	FL11 Maxi Pro PL33T 3000K CRI70	-48	-36	18	-48	-36	18	67.489	5	-47.397	-34.545	0
23	FL11 Maxi Pro PL33T 3000K CRI70	48	-36	18	48	-36	18	112.511	5	47.397	-34.545	0
24	FL11 Maxi Pro PL33T 3000K CRI70	48	-36	18	48	-36	18	139.999	5	46.794	-34.988	0
25	FL11 Maxi Pro PL33T 3000K CRI70	-0.108	-38.916	18	-0.108	-38.916	18	119.984	5	-0.895	-37.552	0
26	FL11 Maxi Pro PL33T 3000K CRI70	-0.108	-38.916	18	-0.108	-38.916	18	60.016	5	0.679	-37.552	0

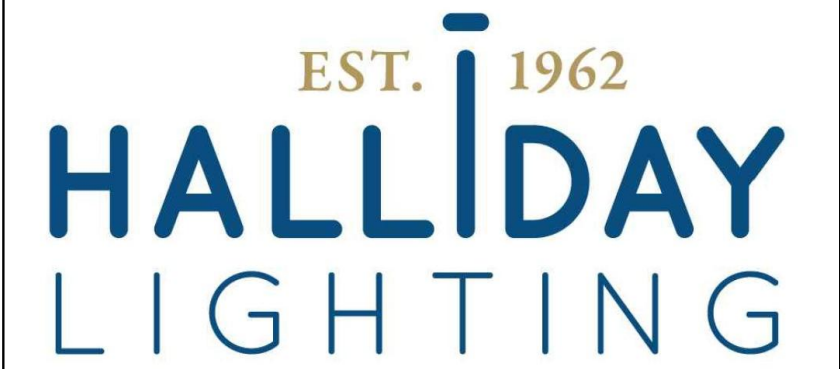

Project
WIDE LANE SPORTS FIELD
UNIVERSITY OF SOUTHAMPTON

www.hallidaylighting.co.uk

Drawing Title
FLOODLIGHT AIMING
COORDINATES

Drawn By (print) Neil Johnson	Date 8/3/2024
----------------------------------	------------------

Project No HLS6400 Rev 2	Scale A1 1:500
-----------------------------	-------------------

Drawing No E01	Status Proposal
-------------------	--------------------