

A

B

C


D

DO NOT SCALE.

IF IN DOUBT ASK.

DIMENSIONS IN MILLIMETRES.

THIRD ANGLE PROJECTION.

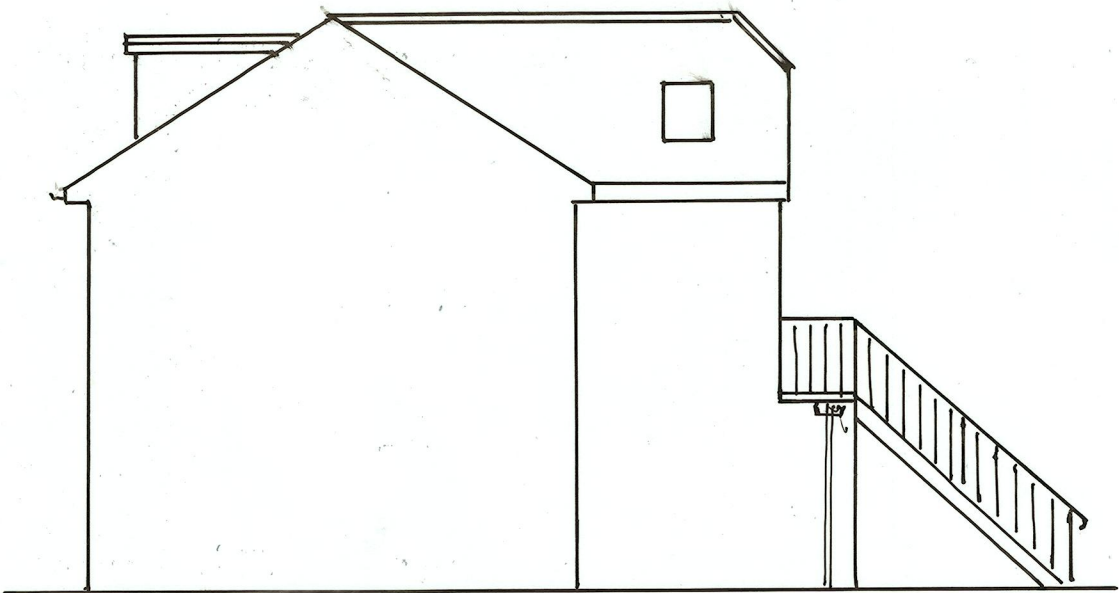


SIDE VIEW (EAST)




REAR VIEW (NORTH)

REFER TO NOTES

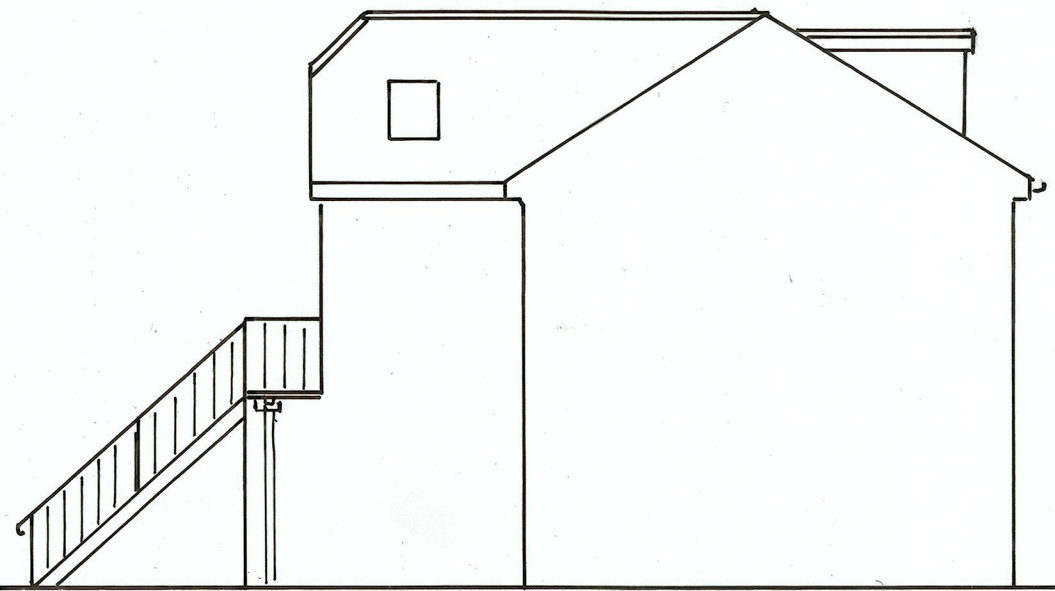


SIDE VIEW (WEST)

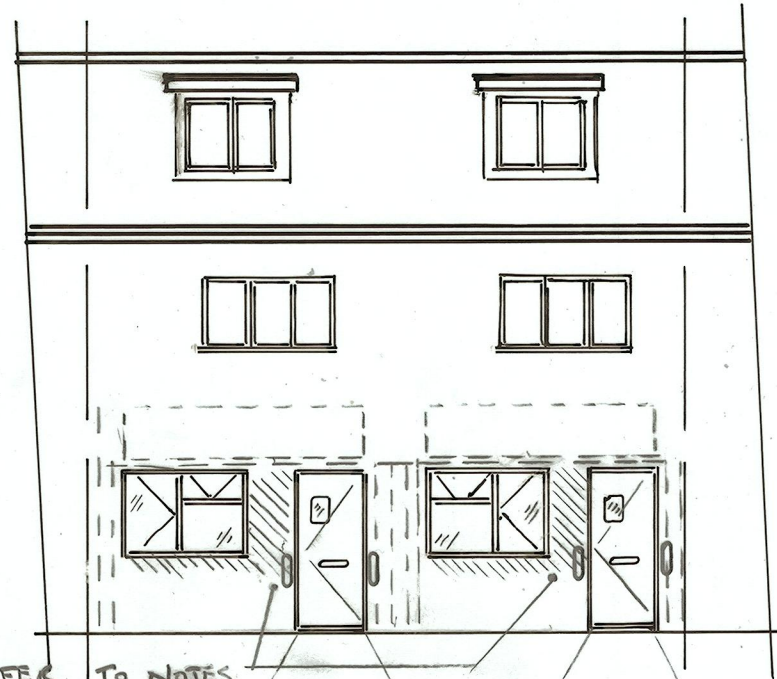

REFER TO NOTES

REMOVE SIGNAGE / SHUTTERS
& MAKE GOOD (SEE NOTES)

FRONT VIEW (SOUTH)

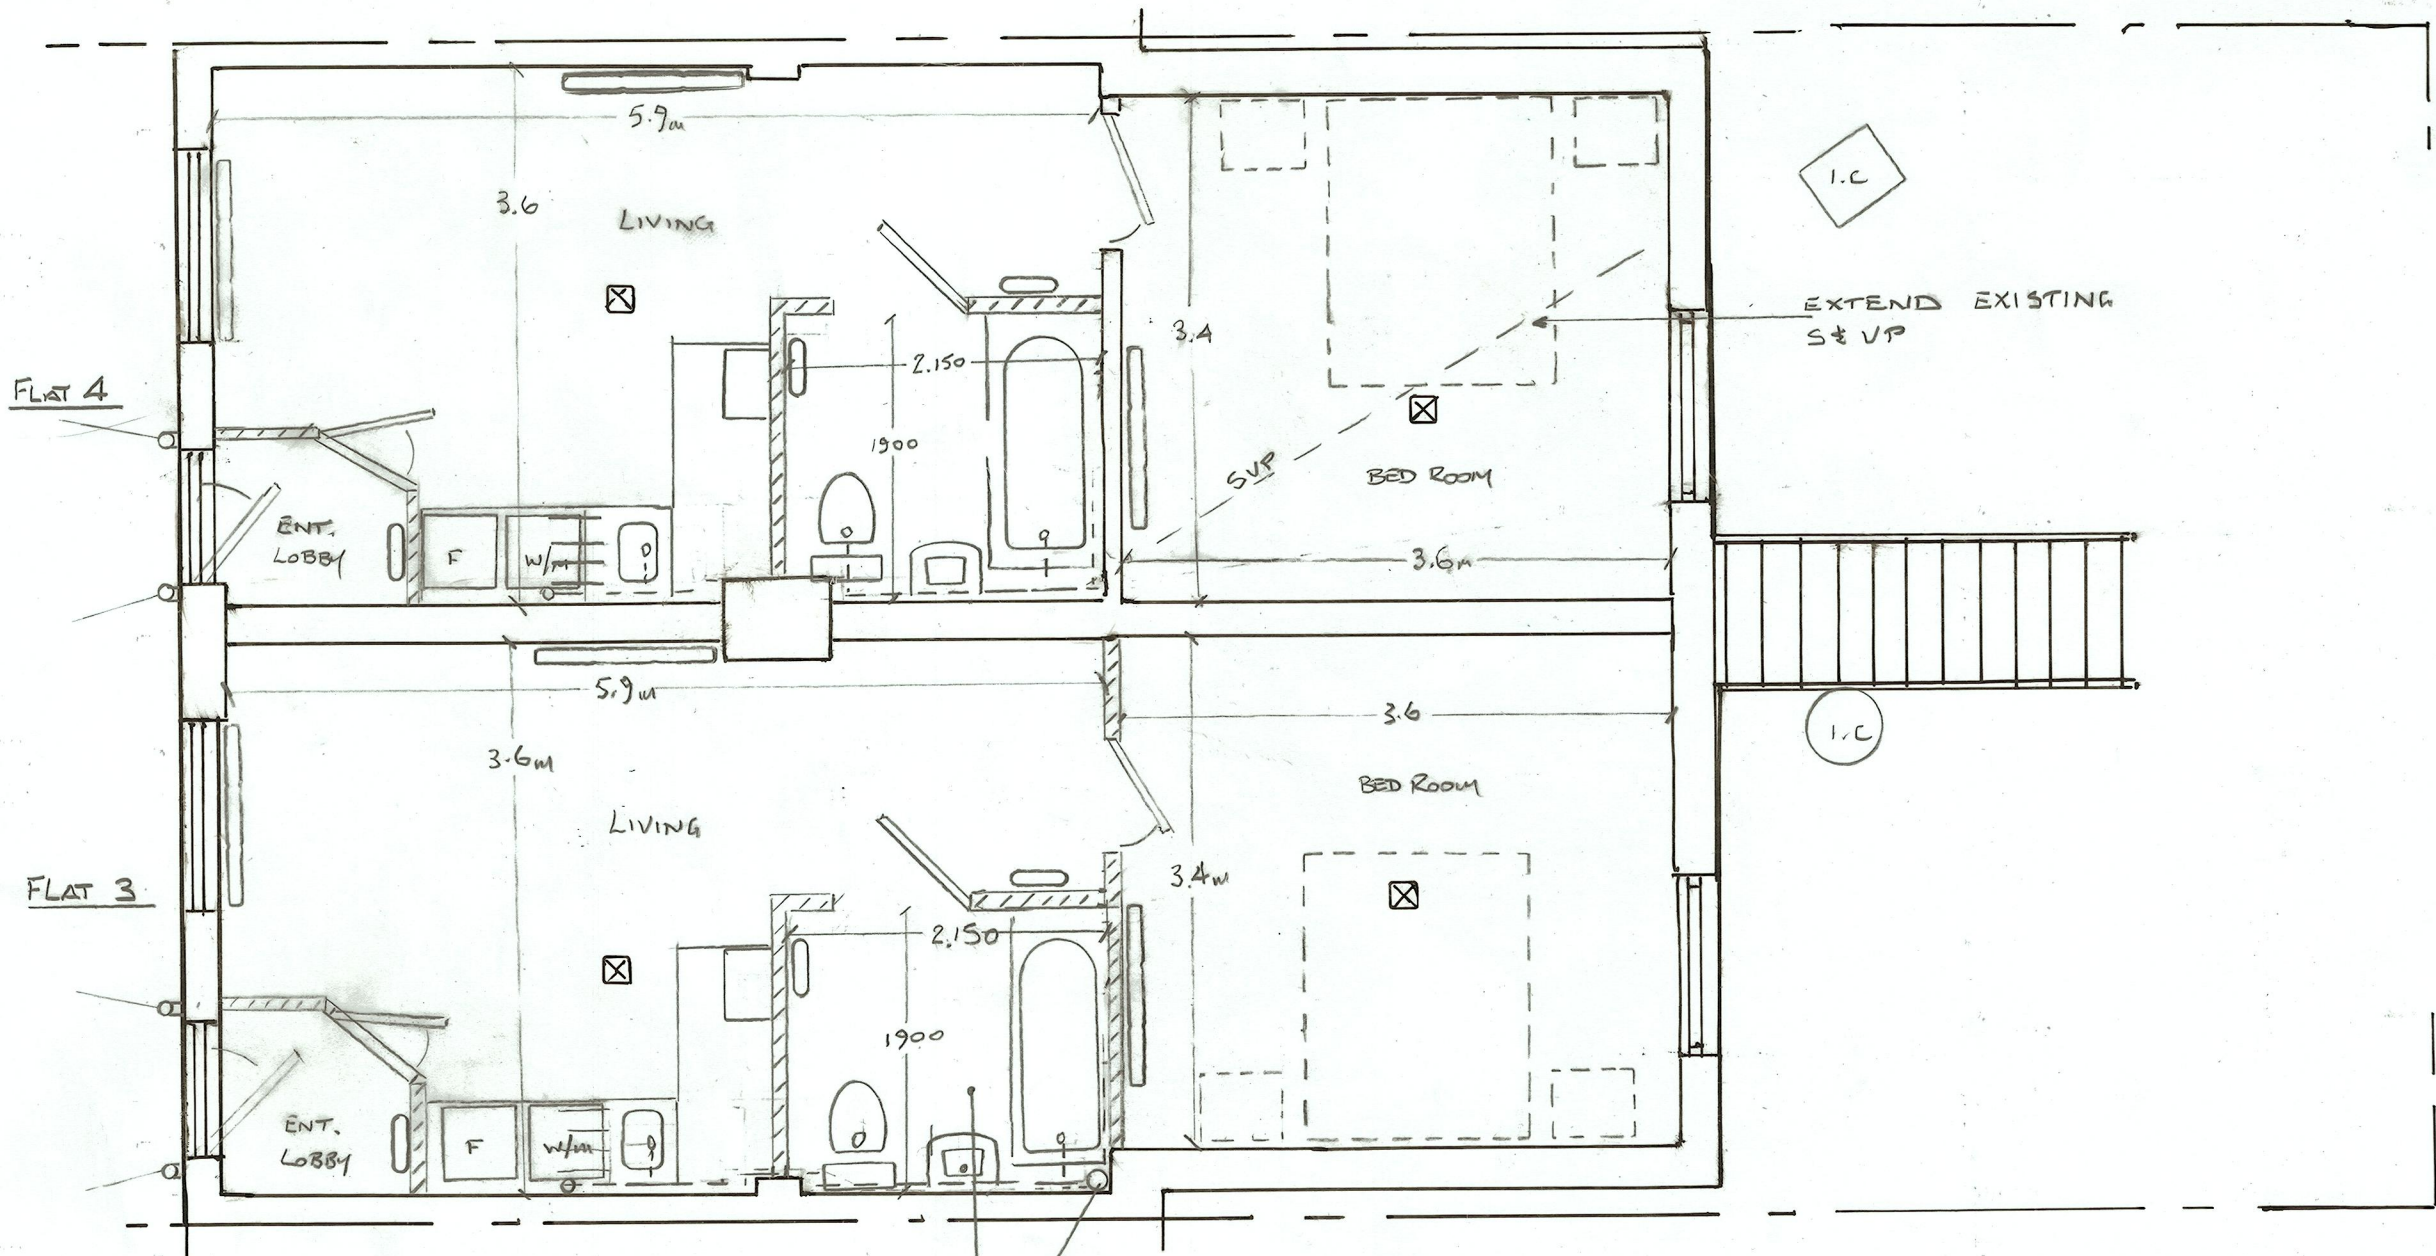

BATHROOMS COMPLIANT WITH
AD PART M (ACCESS & CONFIG'N)

EXISTING SVP

GROUND FLOOR PLAN

--	--	