




KEY PLAN 1:2500

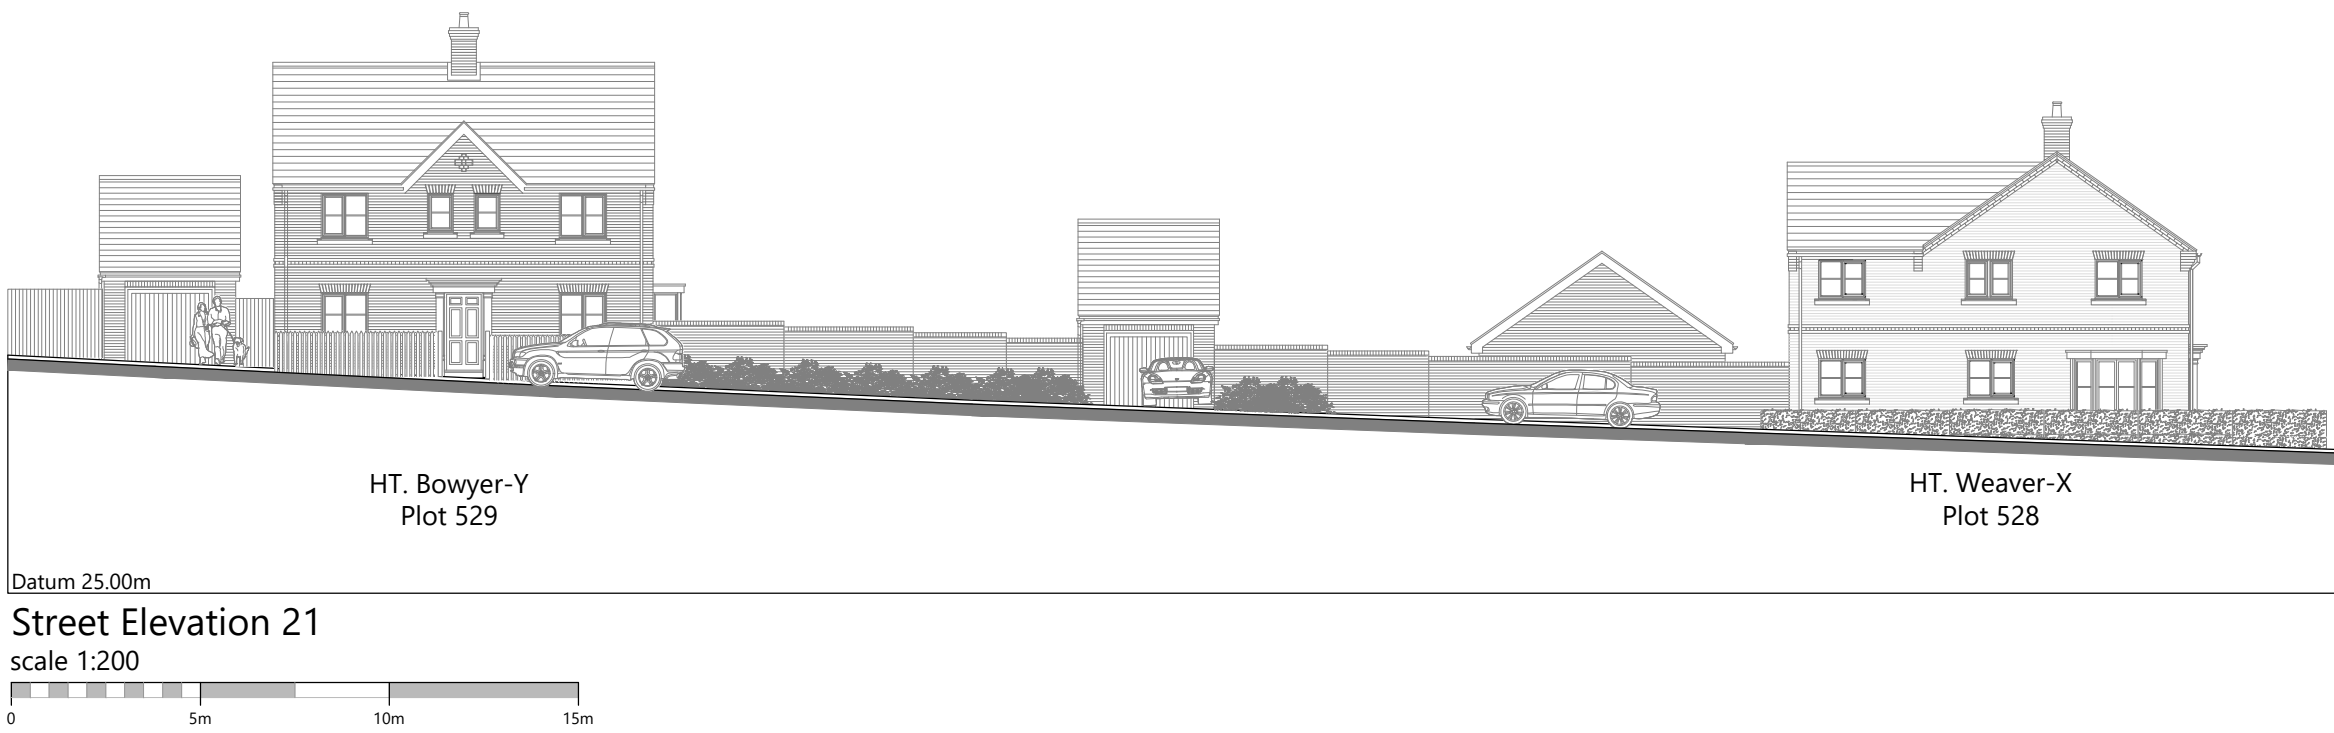