
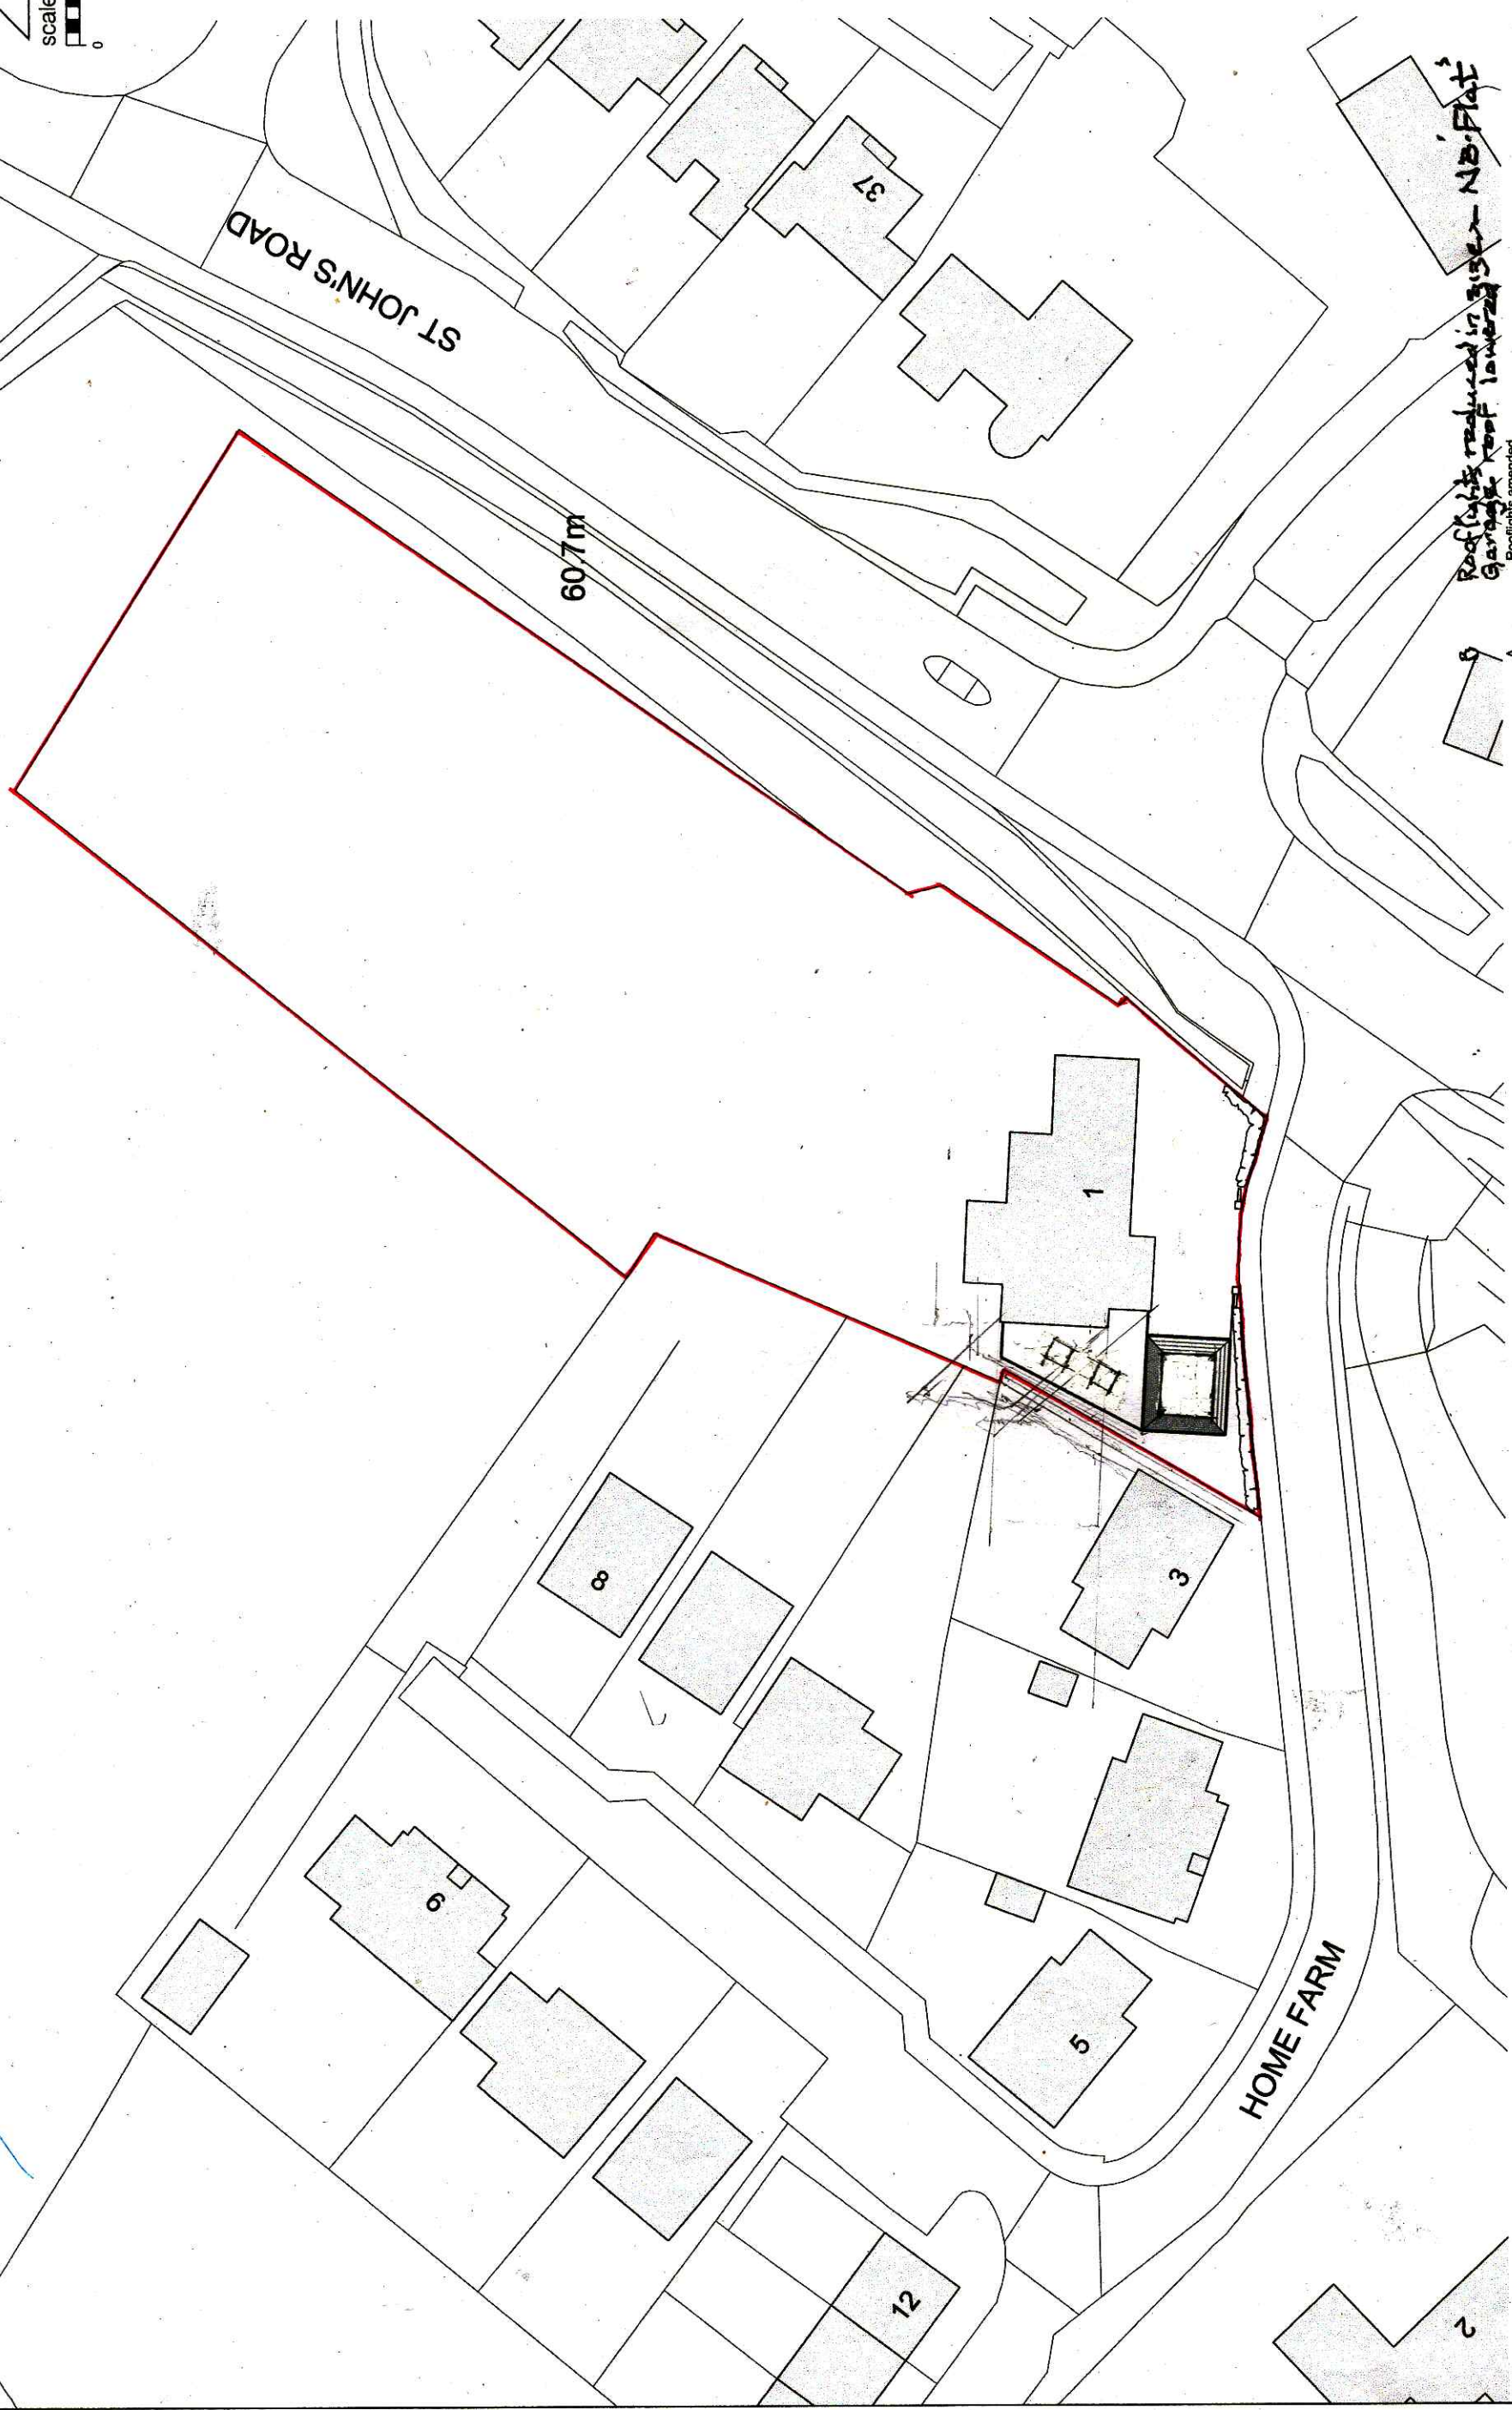


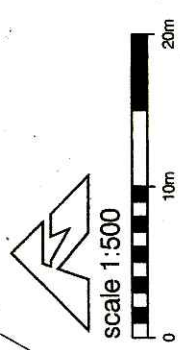

Sept 23
May 23

Rooflights reduced in size - NB Flat
Garage roof lowered 3.5m
Rooflights amended

JON DALE ARCHITECT LTD.

Jon Dale RIBA 12 Crestwood View, Eastleigh, Hampshire, SO50 4NF Tel: 07787 575126 E-mail: jondalearchitect@gmail.com

Project		Title	
Home Farm, St John's Road Hedge End		Site Layout	
Scale	1:500	Date	May 23
Drawn	RP	Checked	JD
Job No.	127	Drawing No.	SLOJ
Revision	AB		