



West

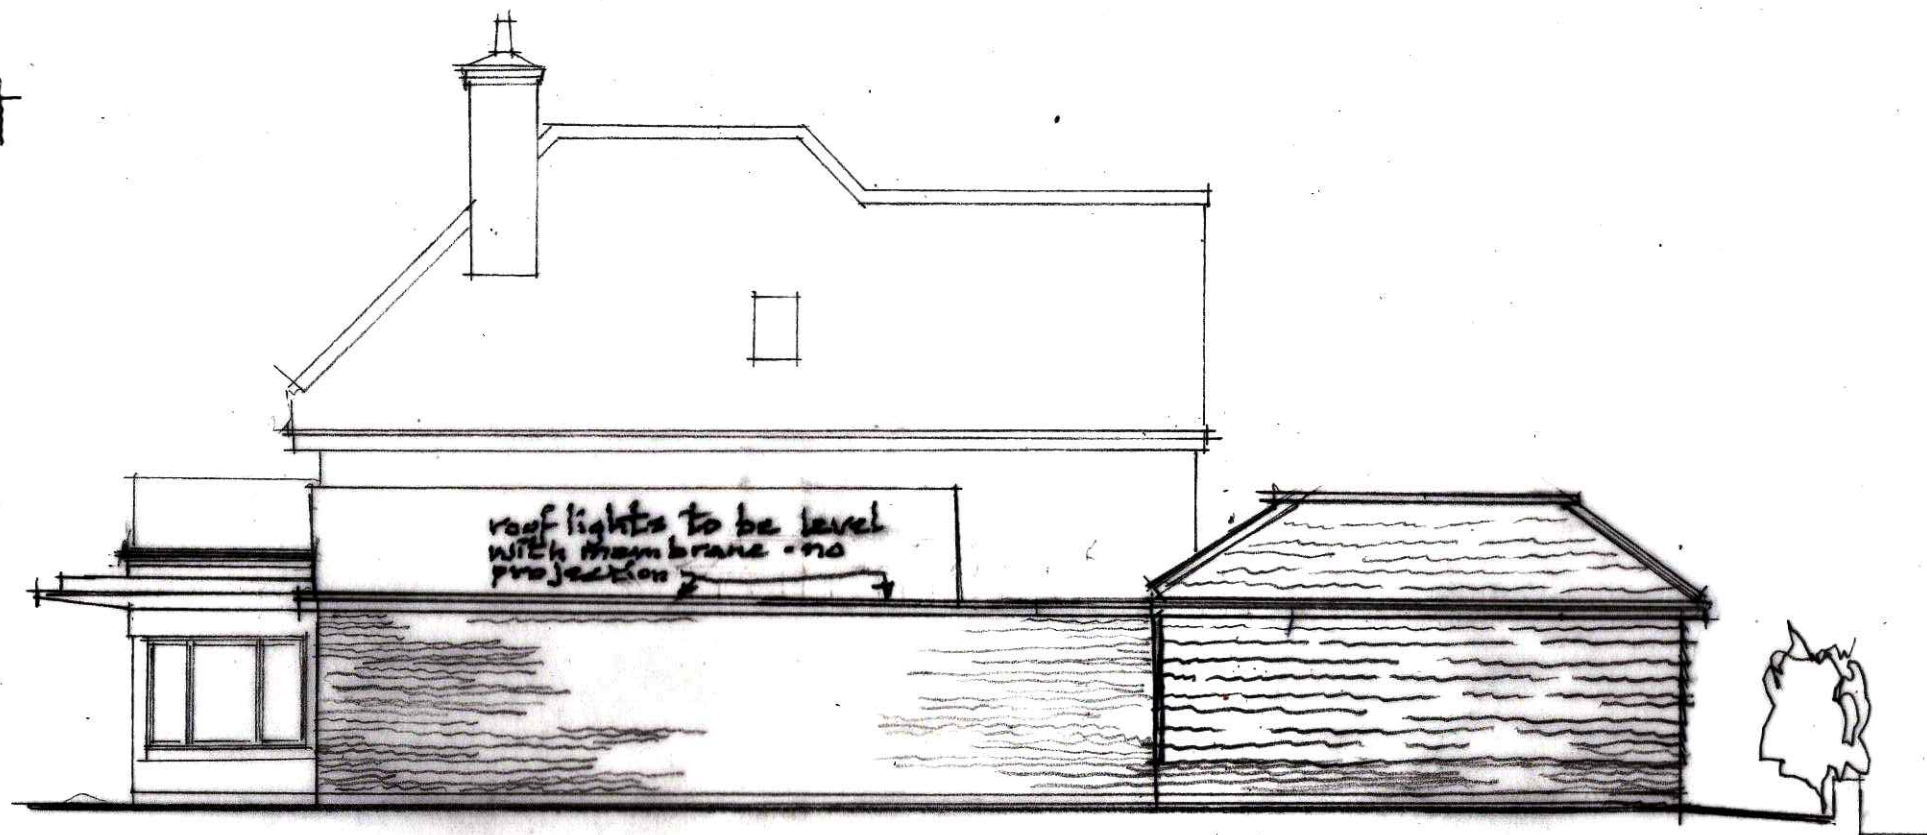

East

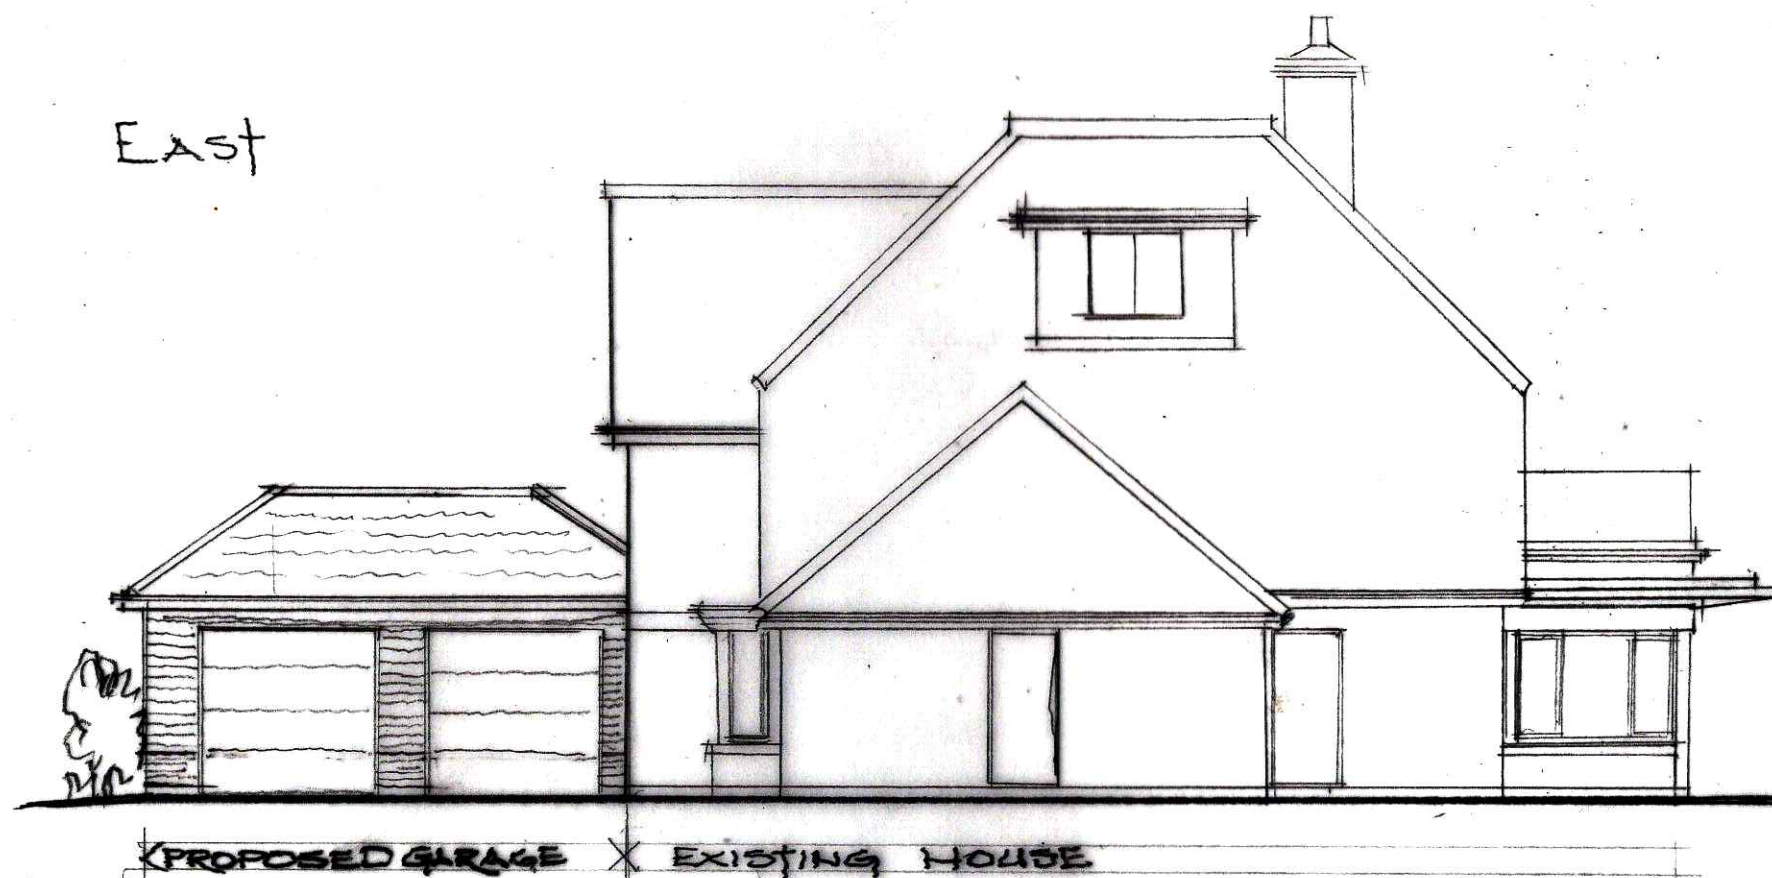

Rev A - rooflights removed - West Elevation

JON DALE ARCHITECT LTD
HOME FARM - ST. JOHN'S RD.
SKETCH ADJUSTMENTS - REV A
EAST & WEST ELEVATIONS
1100 @ A3 - 1 2 3 4 5