



South

NEIGHBOURS
FENCE

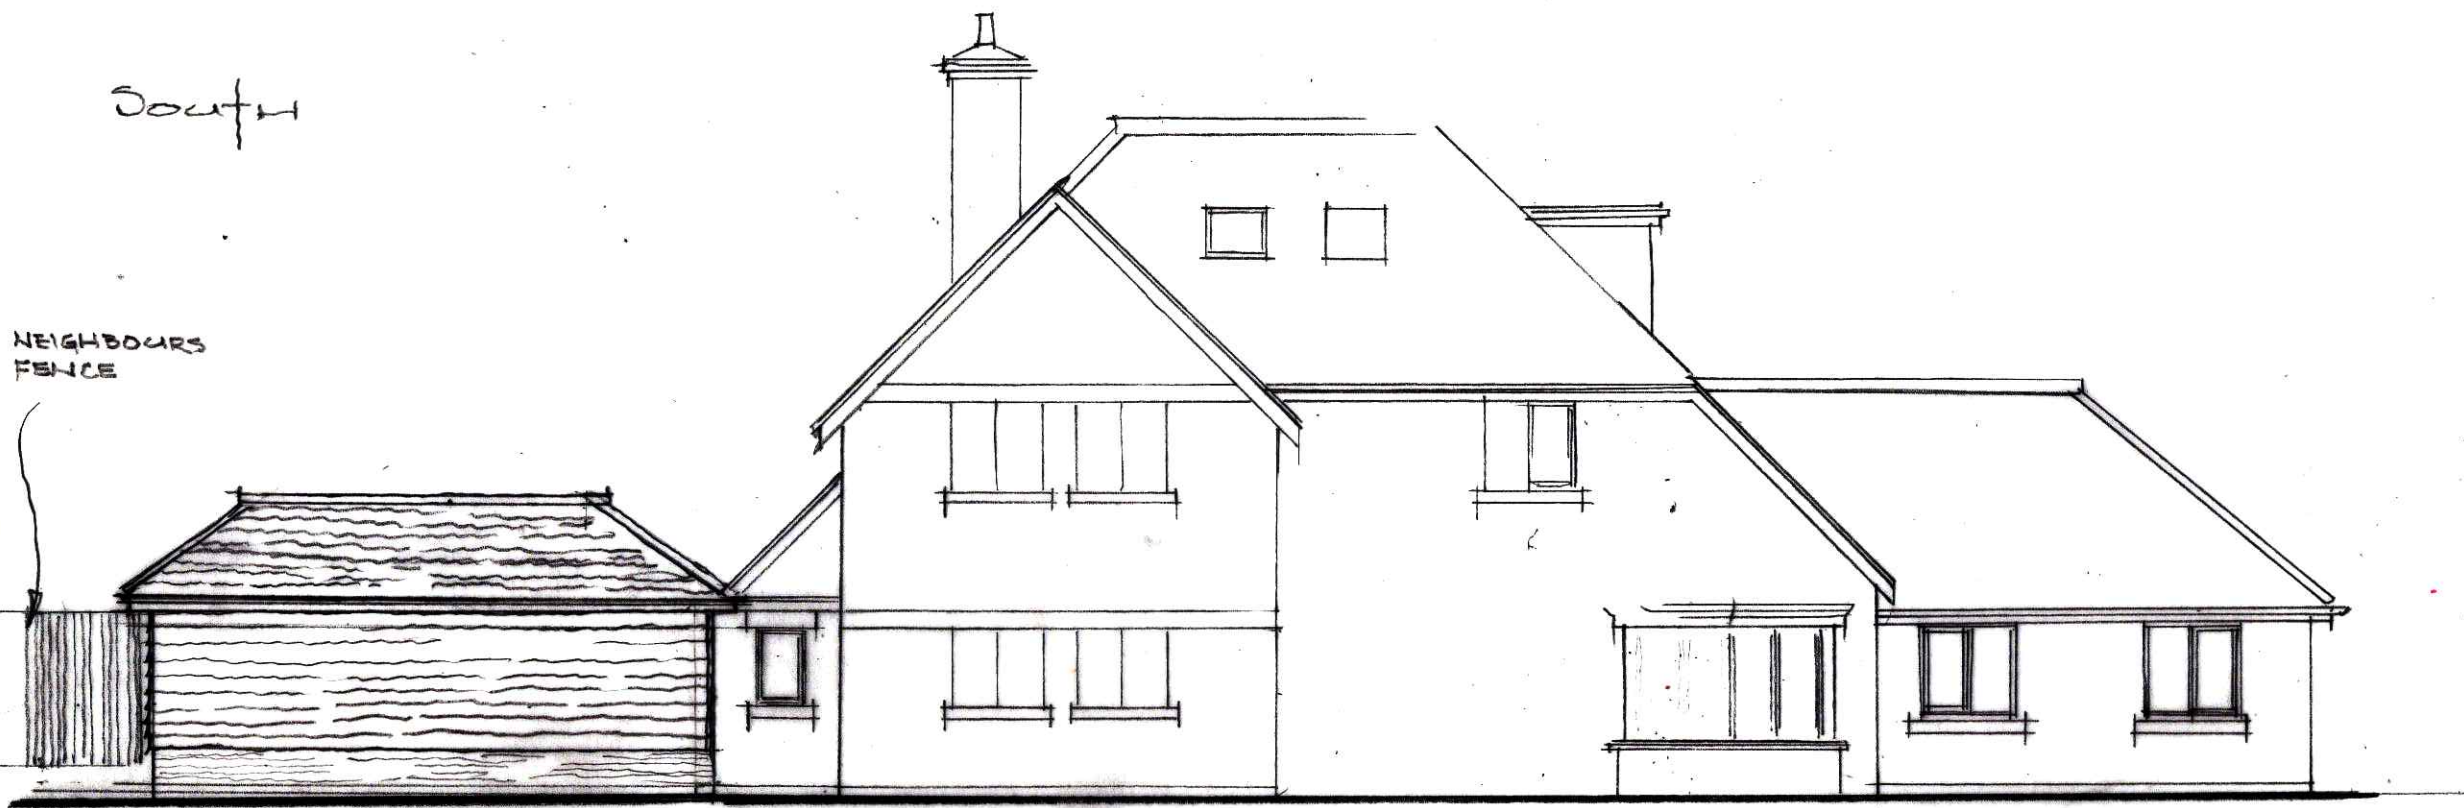

< PROPOSED GARAGE X EXISTING HOUSE X CONVERTED >

North

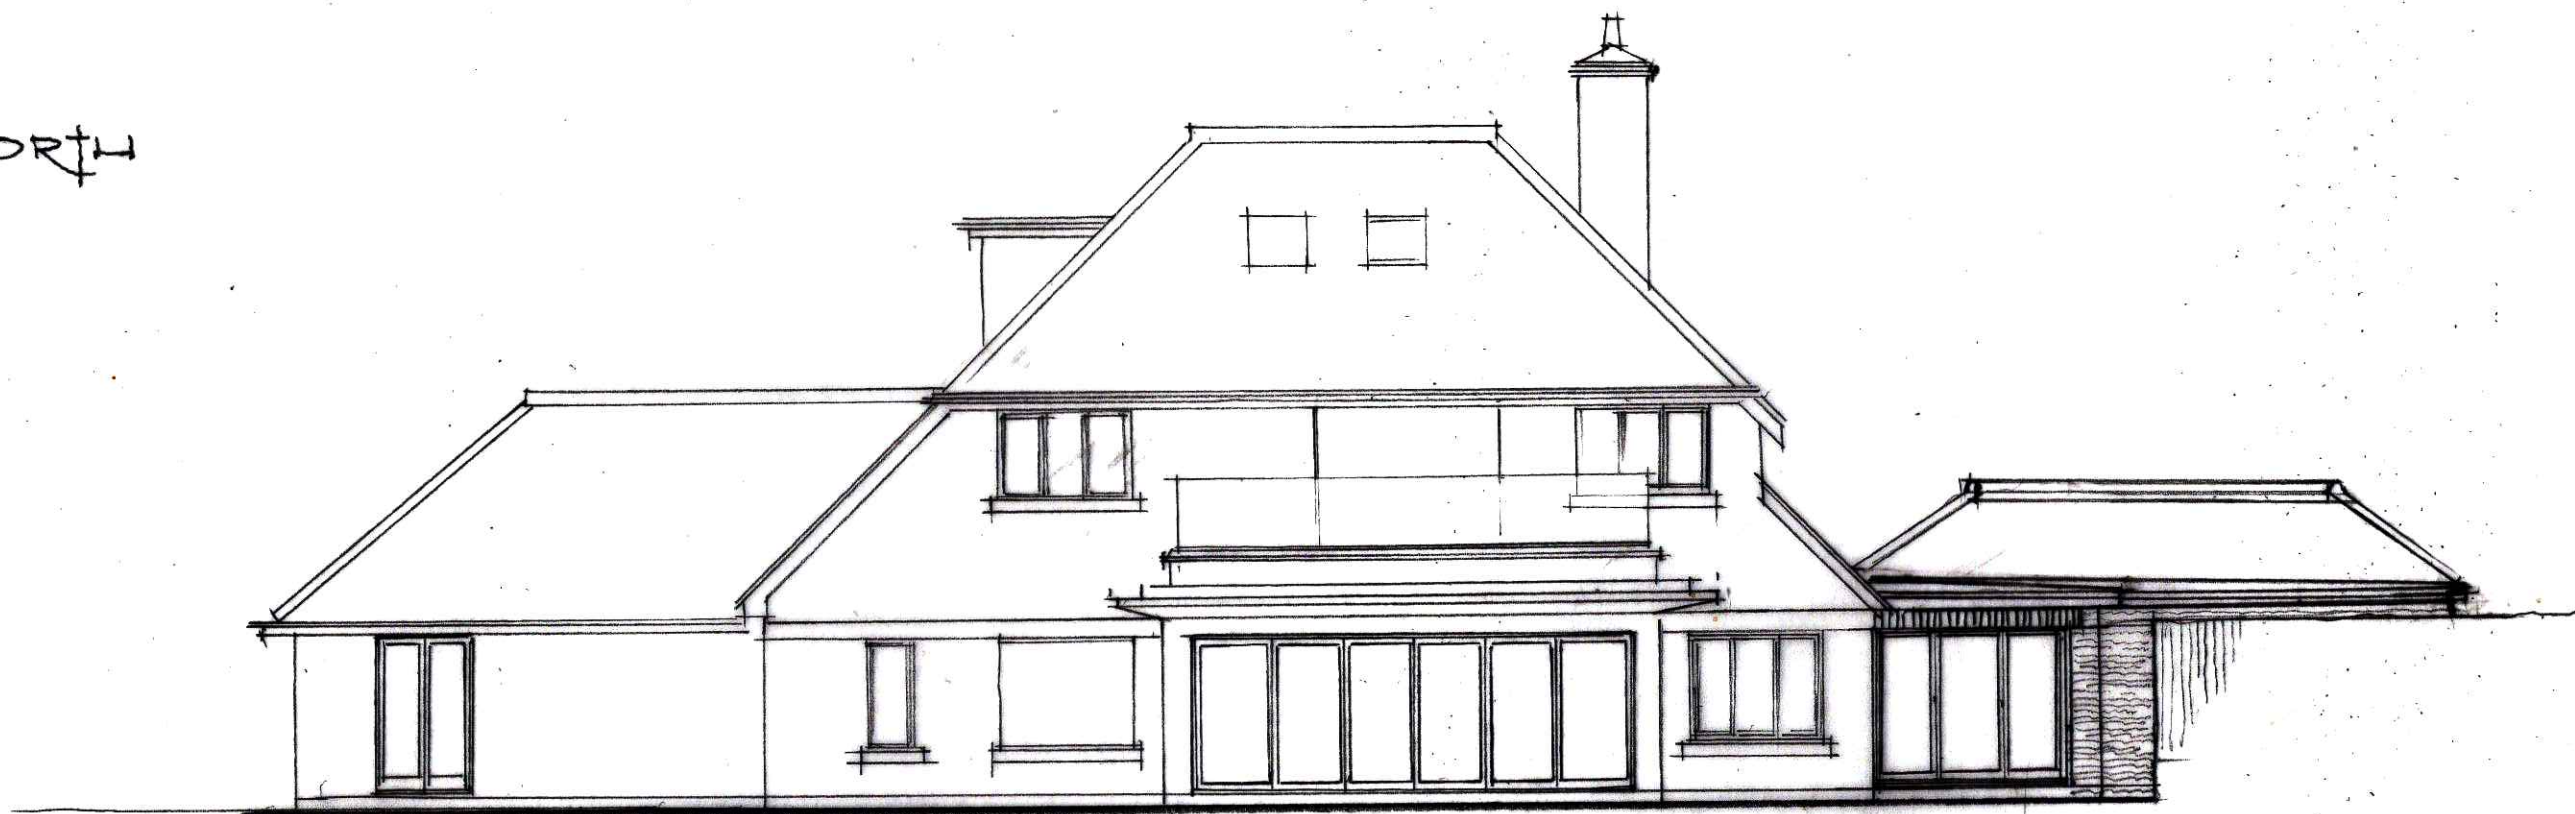

JON DALE ARCHITECT LTD
HOME FARM - ST JOHNS RD.
SKETCH ADJUSTMENTS
NORTH & SOUTH ELEVATIONS
1:100 @ A3 1 2 3 4 5