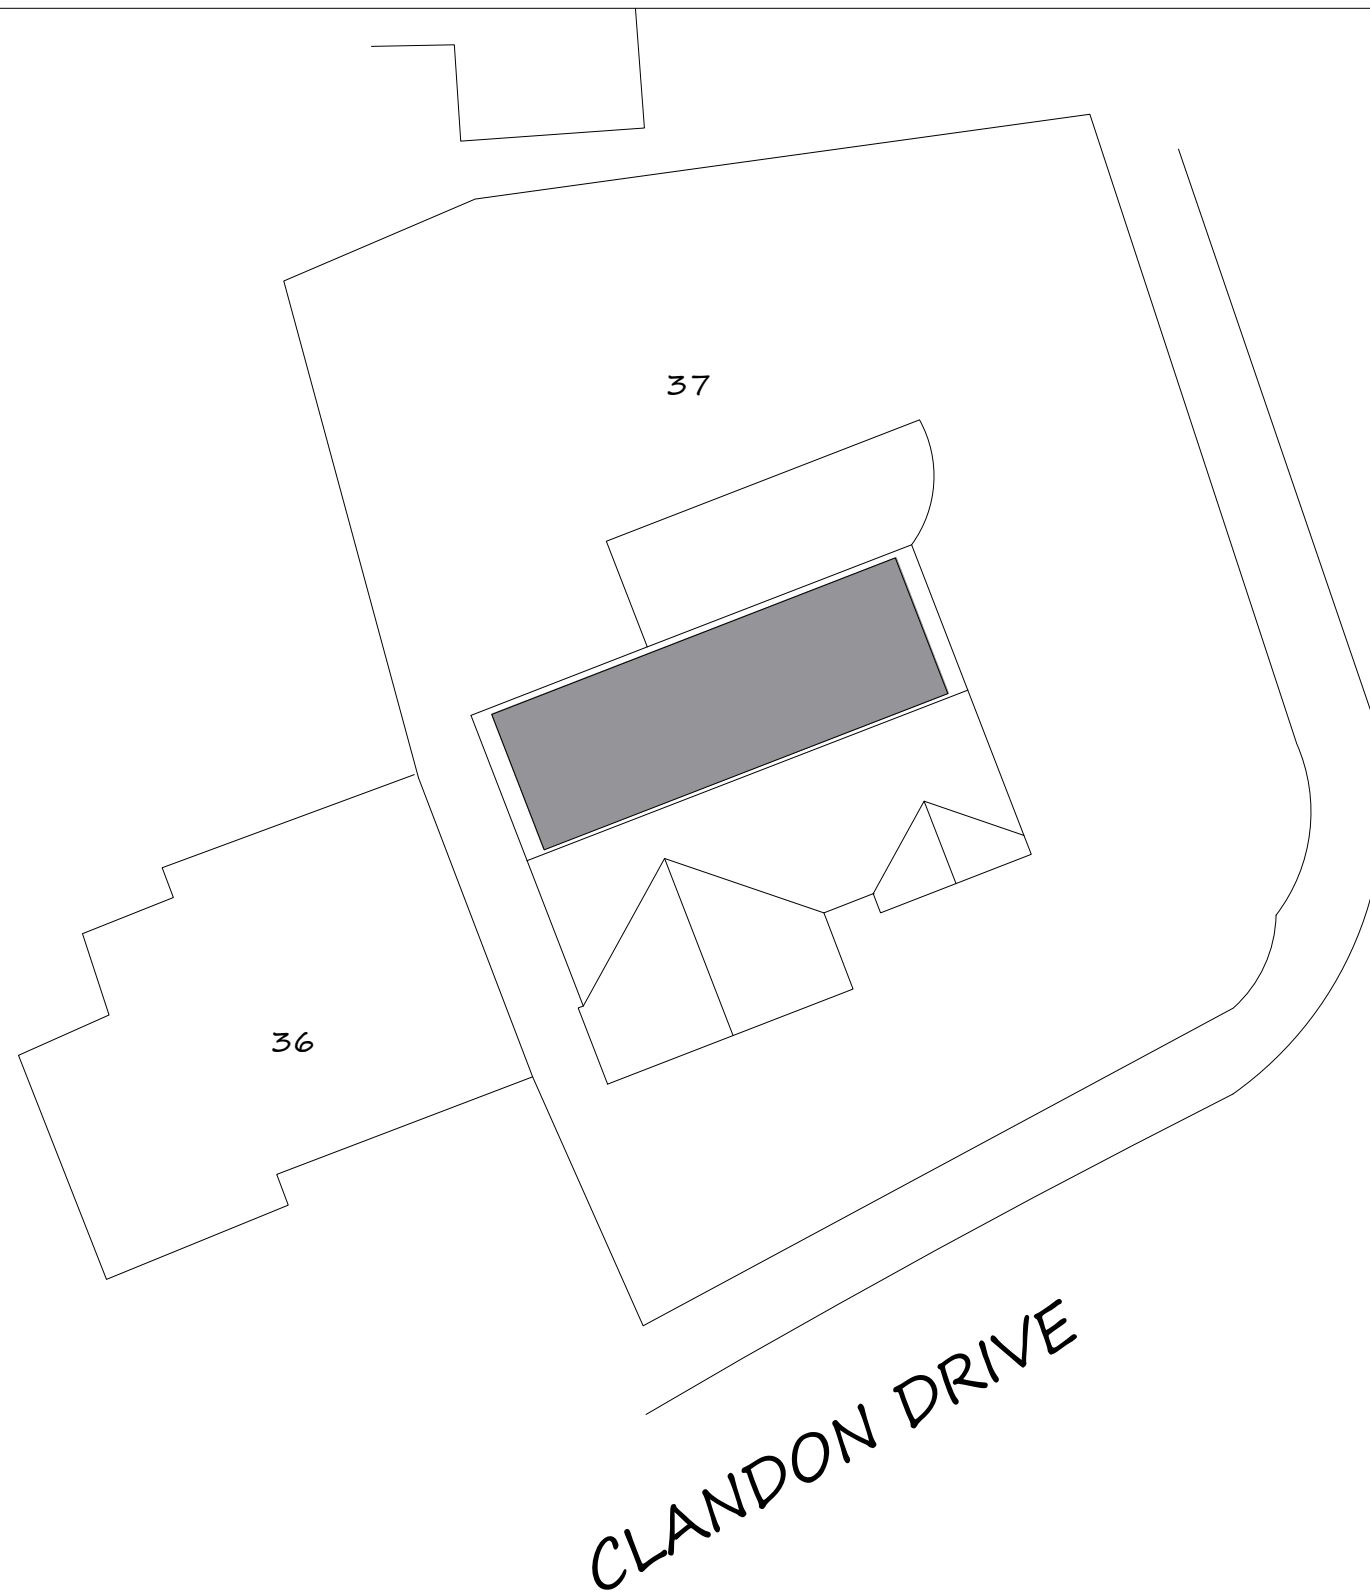


General Notes

This drawing is copyright of Lakeside Planning Services LTD. All rights reserved.
This drawing is intended for Planning purposes only.

Party Wall Agreements should be obtained by the client and Lakeside Planning Services are not liable for failure to notify the relevant parties.

37 Clandon Drive,
Loft Conversion

Site Layout

Project	MARS240319	Sheet	SK200
Date	Mar 24		A
Scale	1:200 @ A3		

