





Project:	Boorley Green - Parcel B5			Title	Previous Ground Investigation Plan	
Client:	Linden Homes			Geo-Environmental Services Ltd Unit 7 Danworth Farm, Cuckfield Road Hurstpierpoint, West Sussex BN6 9GL +44(0)1273 832972 www.gesl.net	 Geo-Environmental	
Ref No:	GE18071	Version:	1.0			
Drawn:	GR	Date:	15/03/2019			
Figure:	1	Scale:	Not To Scale			

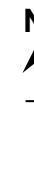

Project:	Boorley Green - Parcel B5			Title	Trial Pit locations on predevelopment aerial photograph	
Client:	Linden Homes			Geo-Environmental Services Ltd Unit 7 Danworth Farm, Cuckfield Road Hurstpierpoint, West Sussex BN6 9GL +44(0)1273 832972 www.gesl.net	 Geo-Environmental	
Ref No:	GE18071	Version:	1.0			
Drawn:	GR	Date:	15/03/2019			
Figure:	2	Scale:	Not To Scale			

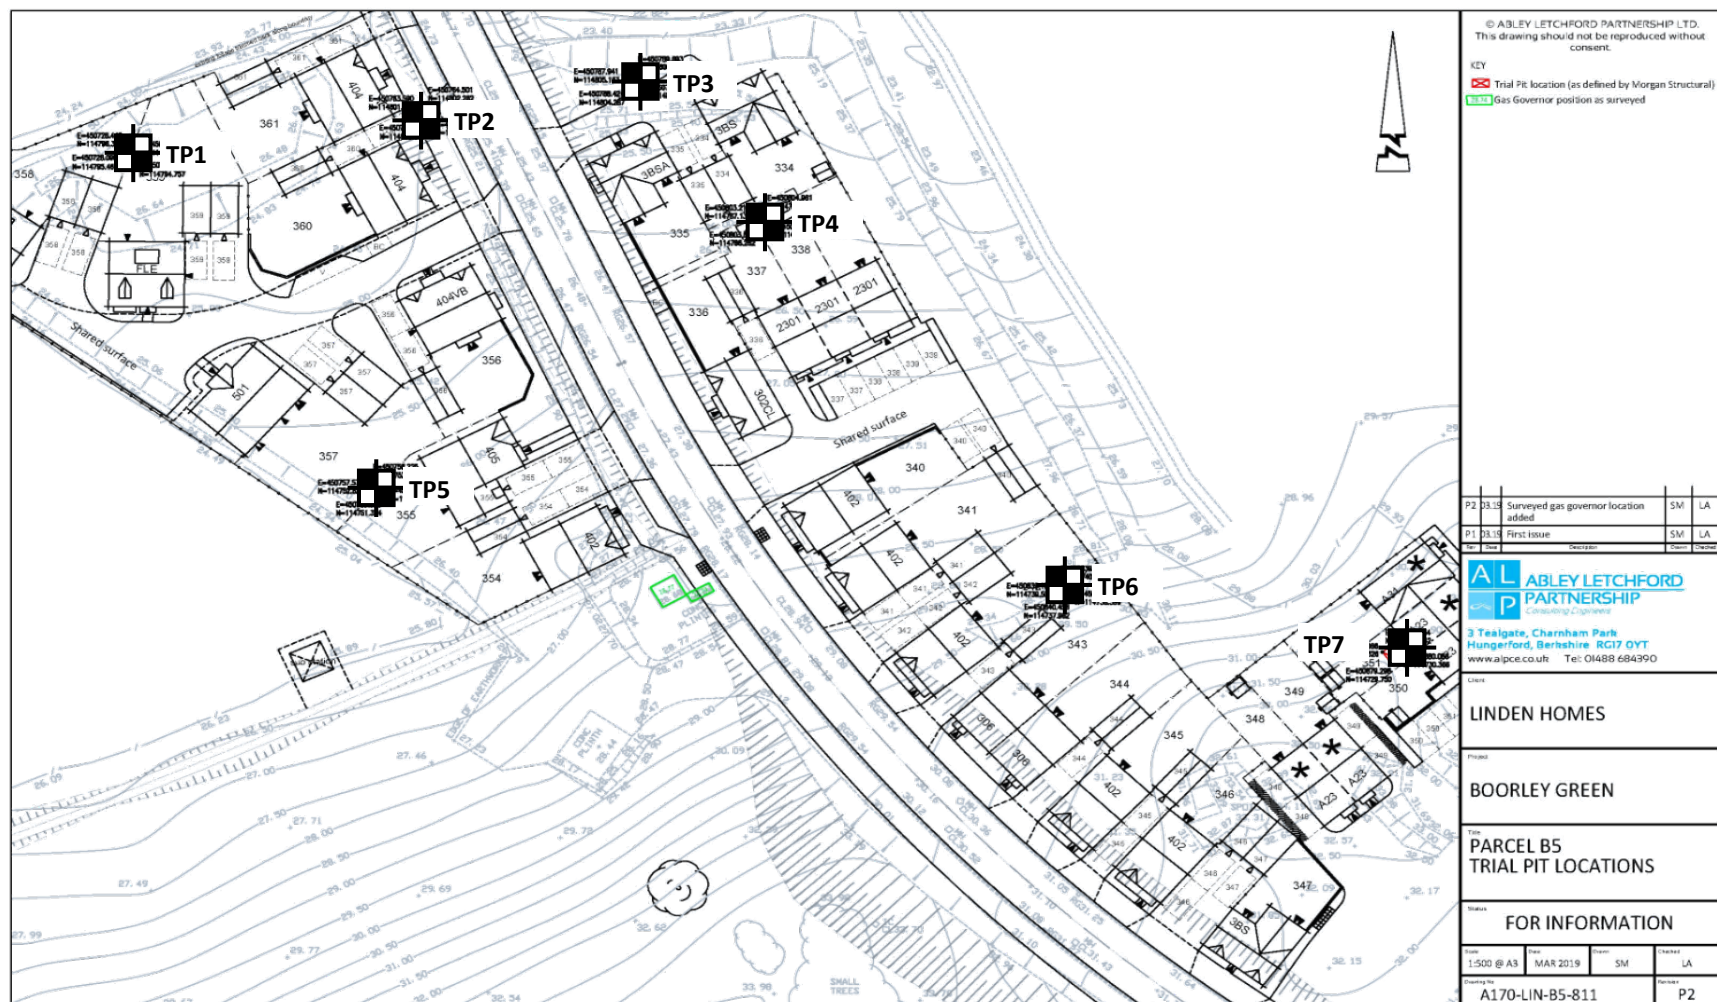

Project:	Boorley Green - Parcel B5			Title	Trial Pit locations on proposed layout		
Client:	Linden Homes			Geo-Environmental Services Ltd Unit 7 Danworth Farm, Cuckfield Road Hurstpierpoint, West Sussex BN6 9GL +44(0)1273 832972 www.gesl.net		 Geo-Environmental	
Ref No:	GE18071	Version:	1.0				
Drawn:	GR	Date:	15/03/2019				
Figure:	3	Scale:	Not To Scale				