



EXISTING

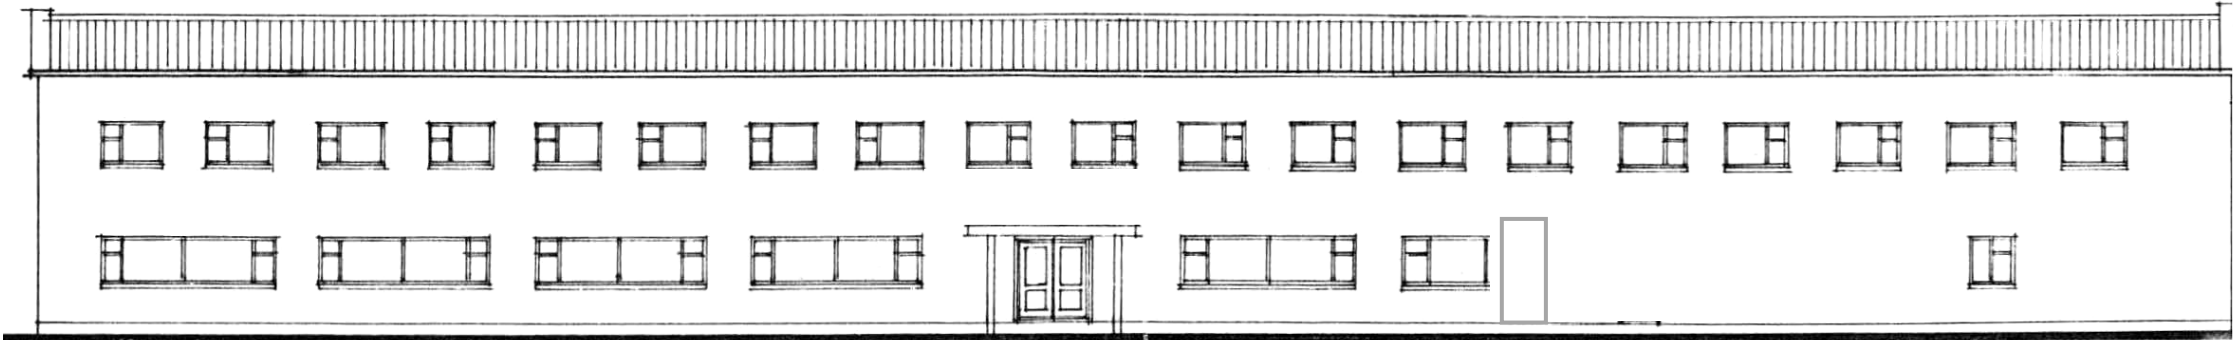

PROPOSED

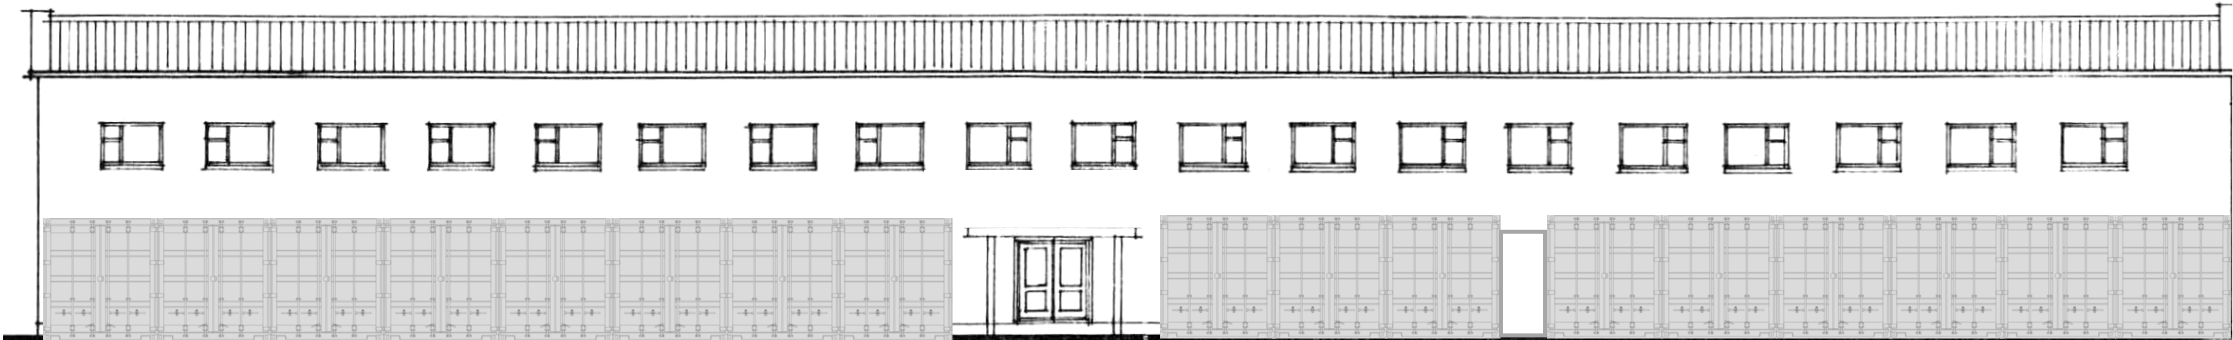

1:500



PART OF UNIT 4 TRAFALGAR CLOSE, C/FORD

SIDE ELEVATION 1:500

25.3.24

APPLICATION NUMBER:

