
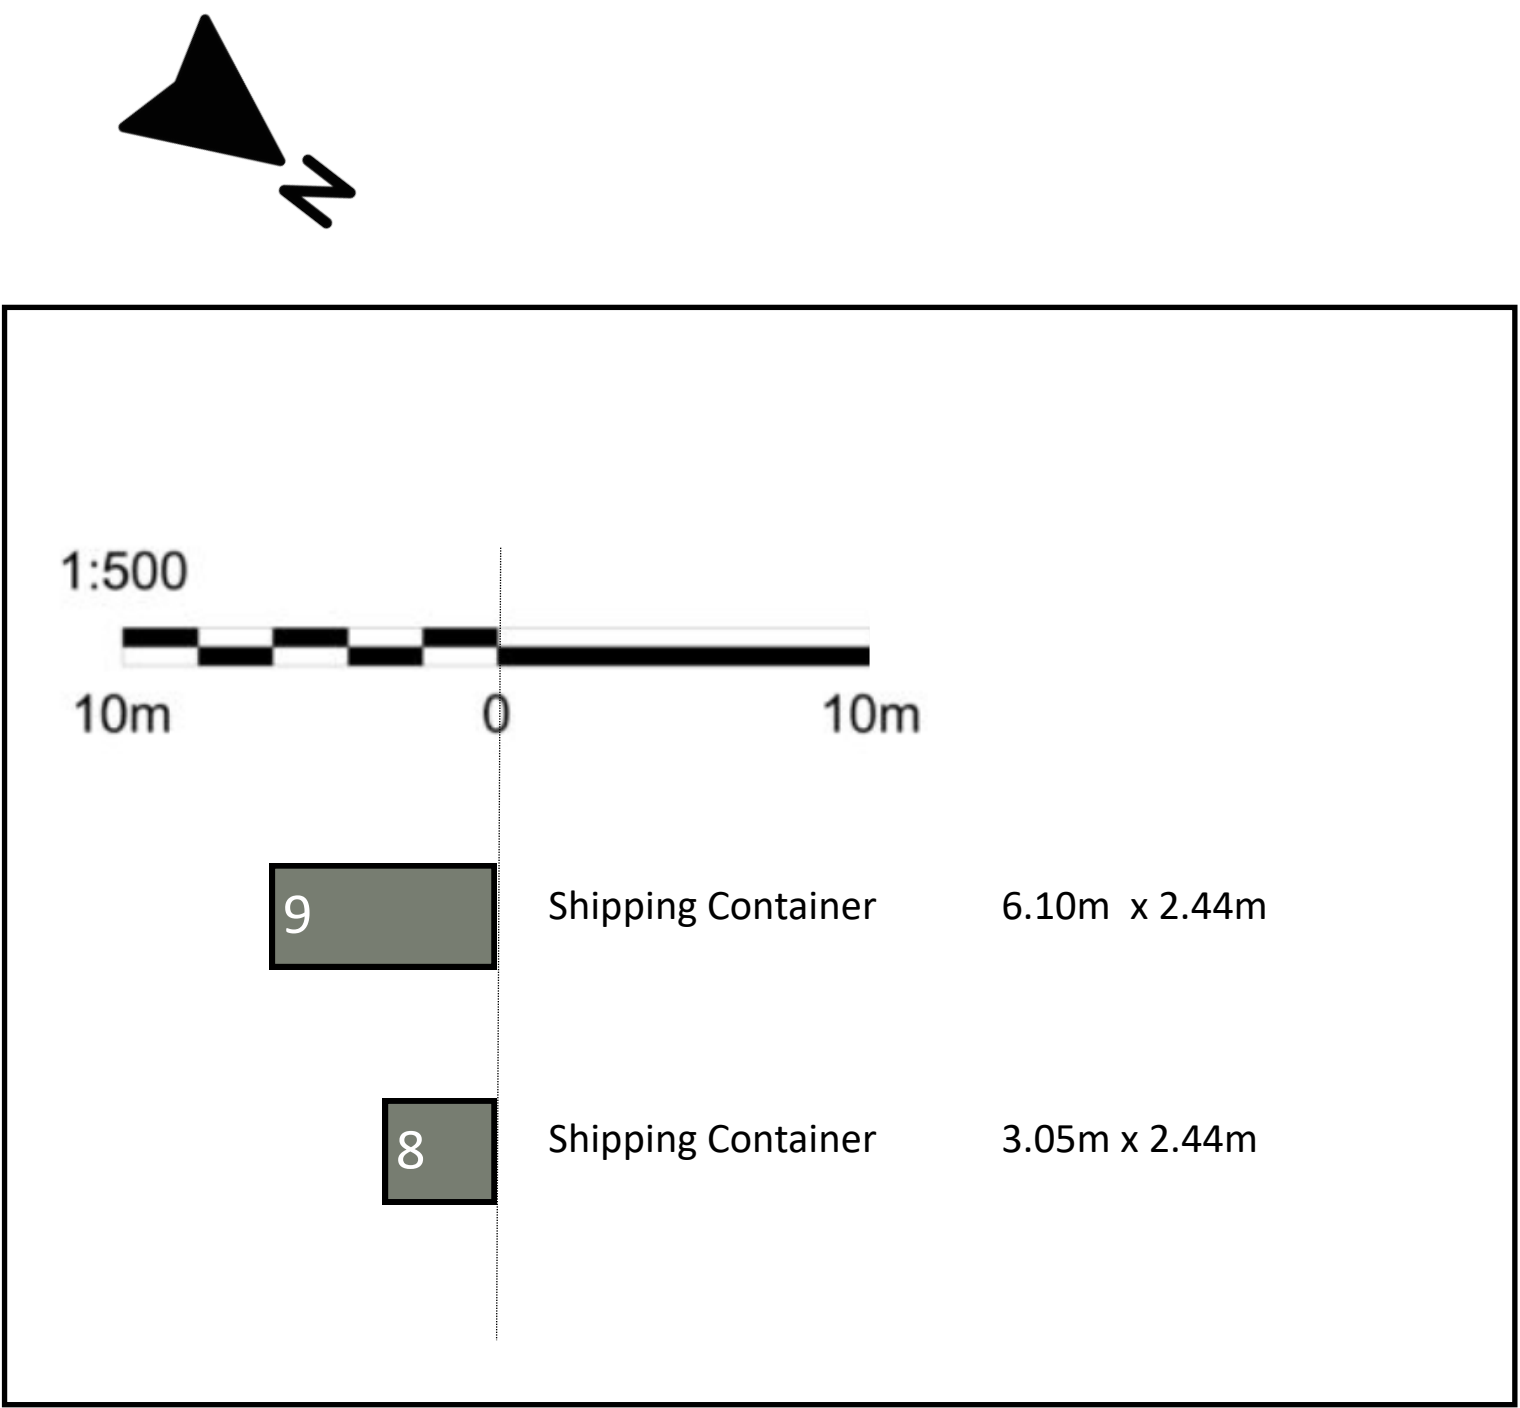


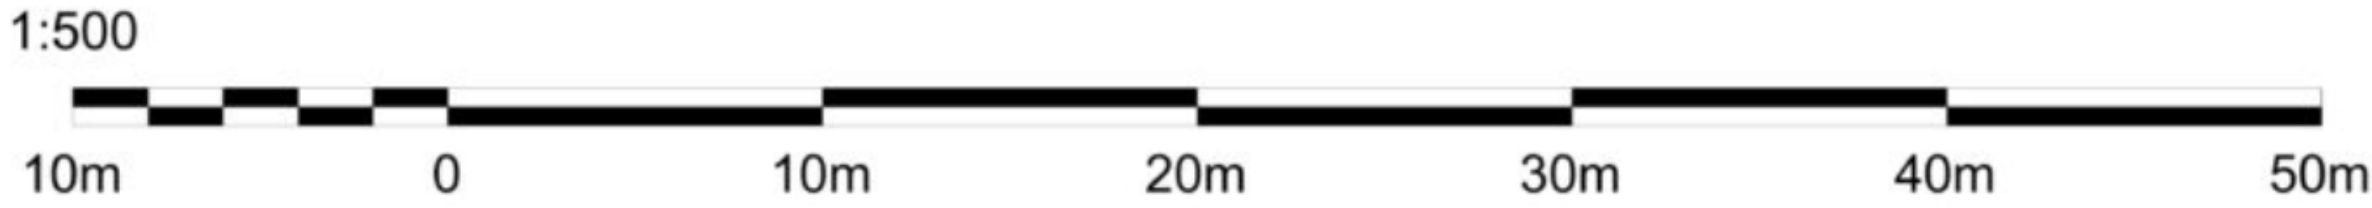

PART OF UNIT 4 TRAFALGAR CLOSE, C/FORD

ROOF PLAN 1:500

25/03/24

APPLICATION NUMBER:

Sentry Self Storage Sentry House, Gavan Street, Southampton SO19 7TE