



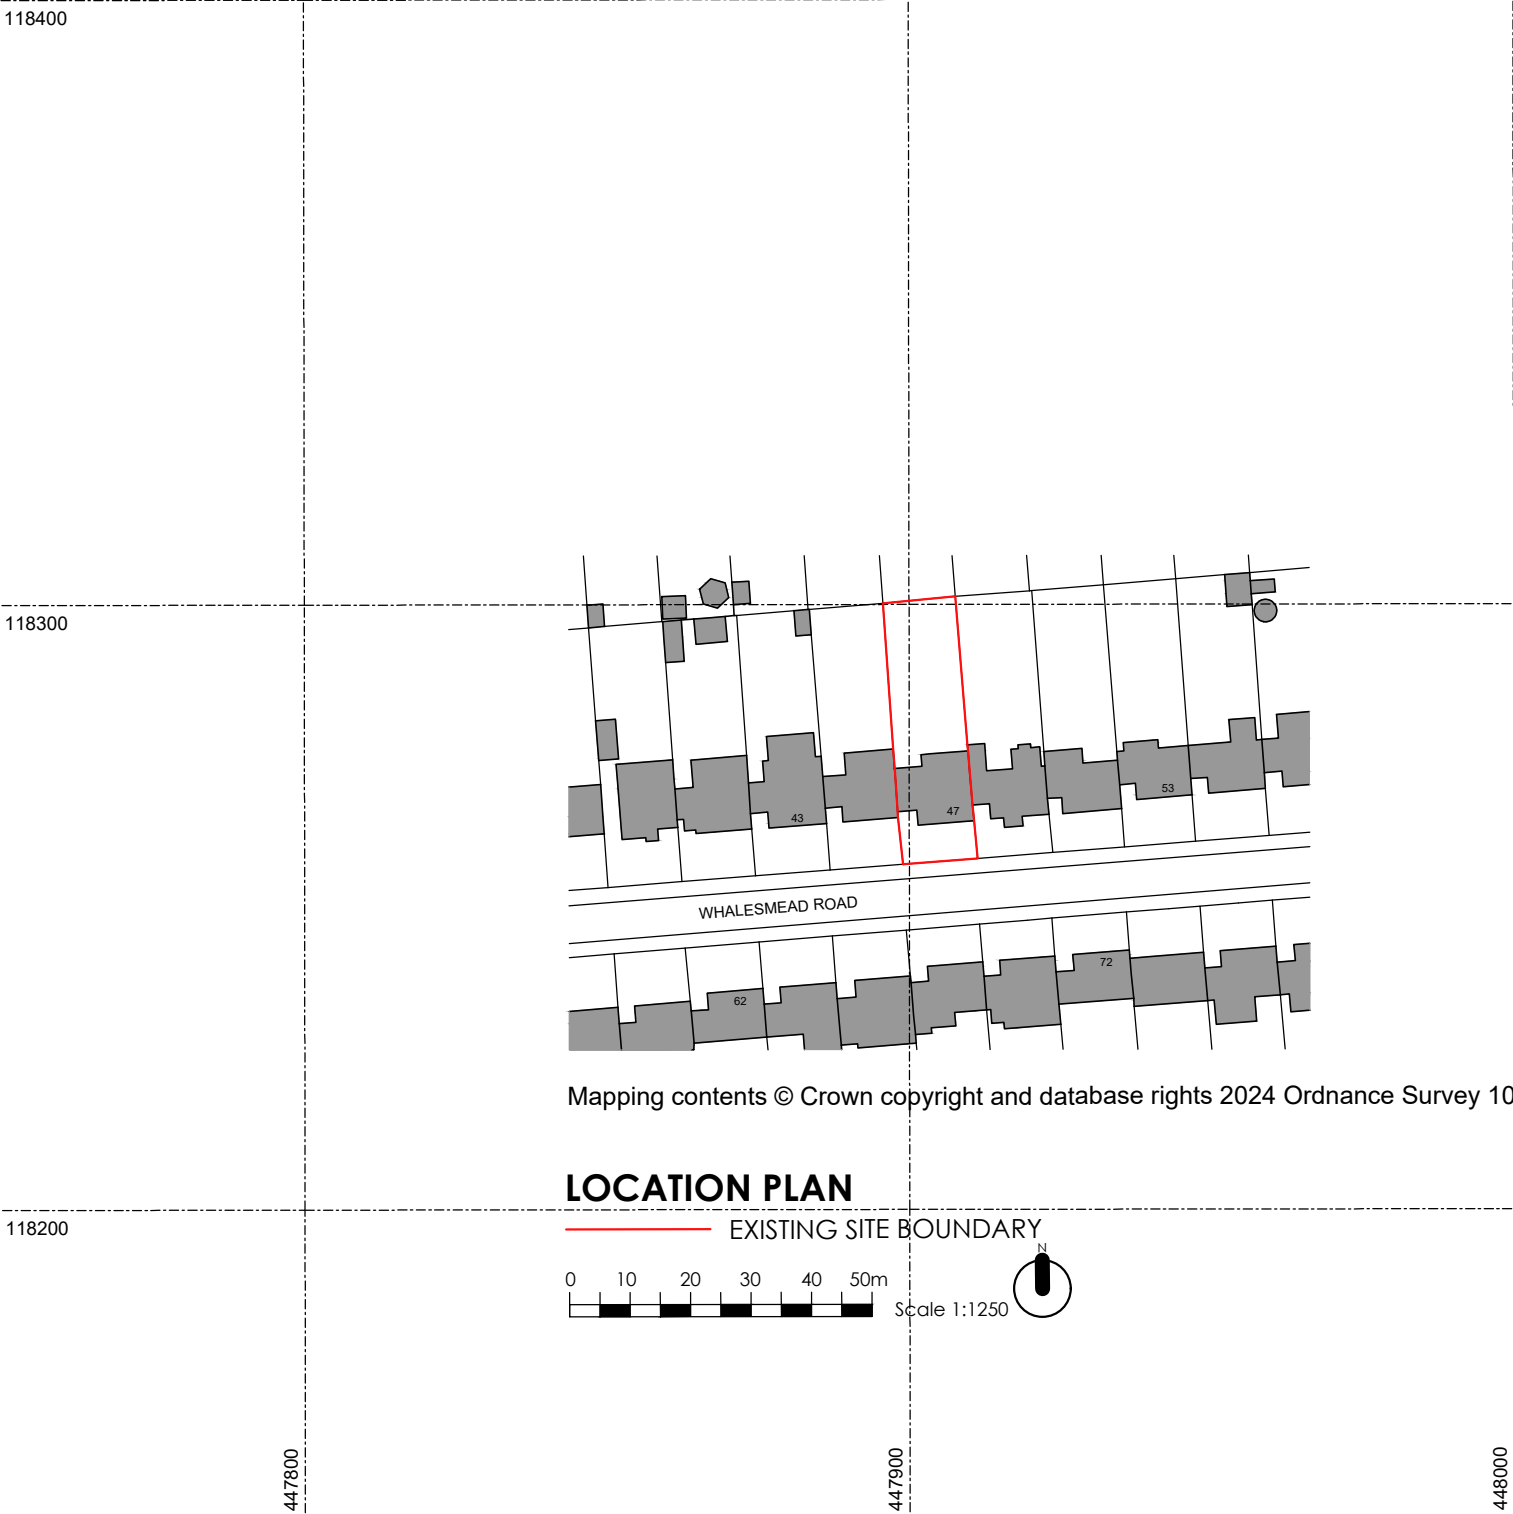

LOCATION PLAN

EXISTING SITE BOUNDARY

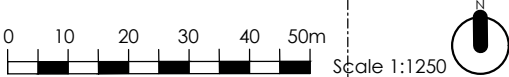

Project Title	Drawing No	Revision	Scale
47 Whalesmead Road, Bishopstoke, SO50 8HJ	WG224 100-01	P01	1:1250 @ A3
Drawing Title	Issue Status	Date	
Site Location Plan	PLANNING ISSUE	March 2024	

This drawing has been produced for planning purposes only do not use for any other reason without prior consent of WGADD LTD, this drawing is copyright.

WGADD

Address
WHITE + GRAYARCHITECTURE / DESIGN / DEVELOP LTD
159 Chamberlayne Road, Eastleigh, SOUTHAMPTON,
SO50 5JG.
16 Truleigh Drive, Portslade, BRIGHTON, BN41 2YQ.
Telephone
STEVEN (SOUTHAMPTON) 07909961007,
MARTIN (BRIGHTON) 07788175278
Email
whiteandgray@wgadd.co.uk
Website
www.wgadd.co.uk