


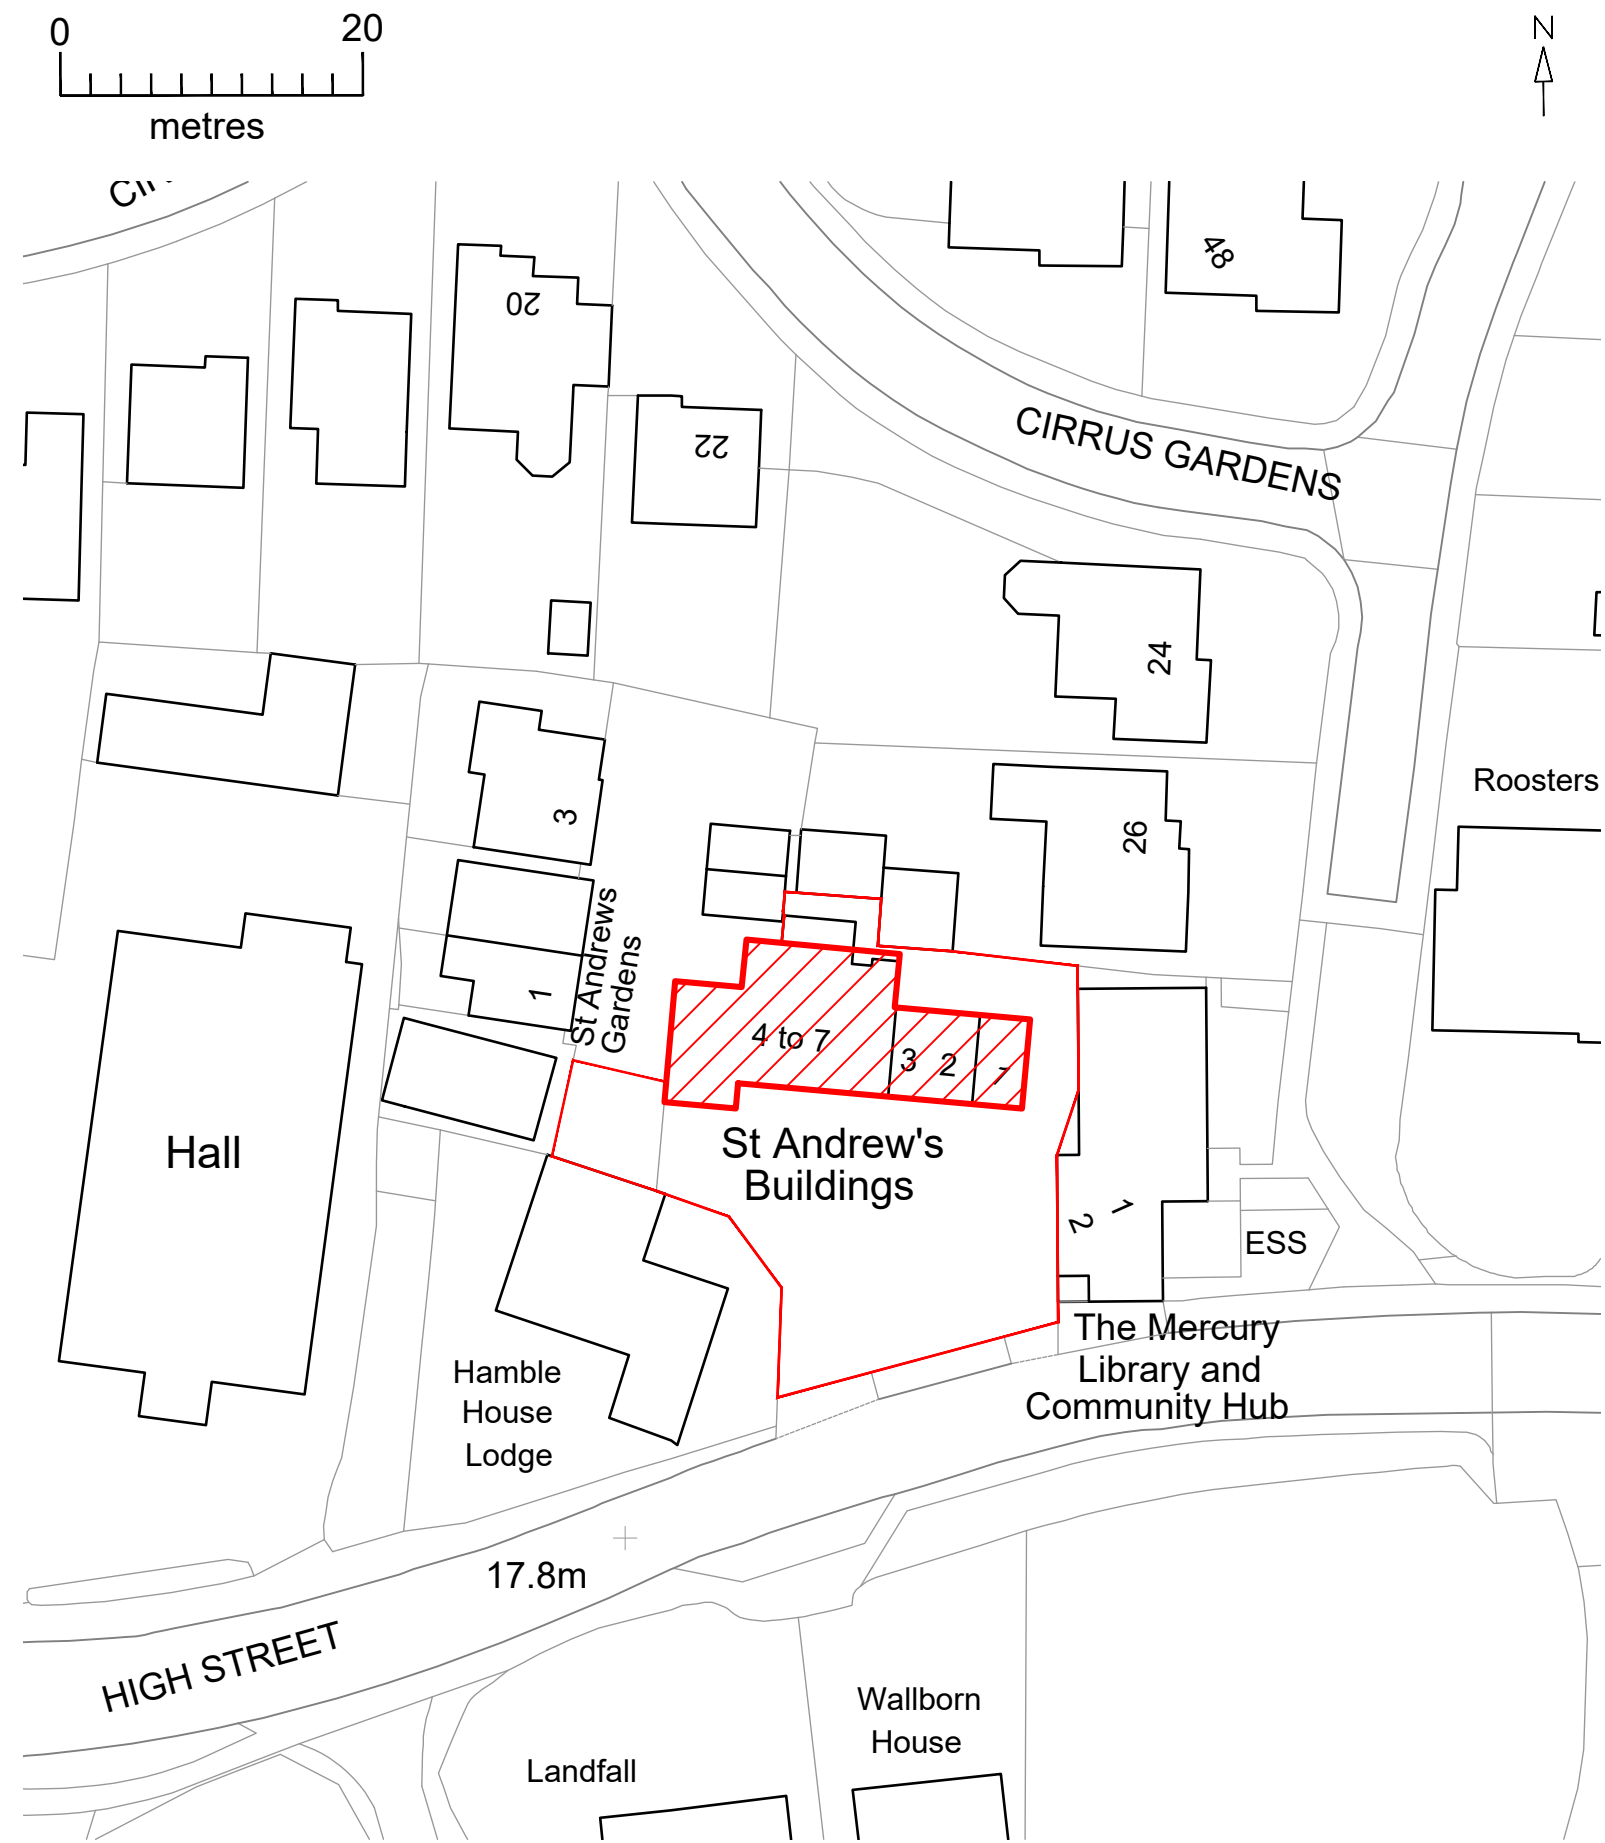

① Block Plan
Scale 1:500



② Site Location Plan
Scale 1:1250

© Crown copyright 2022 Ordnance Survey 100053143

Revisions:

	Mountbatten House 1 Grosvenor Square Southampton Hampshire, SO15 2JU Tel: 023 8022 2292
Primmer Olds BAS — Chartered Surveyors —	

Project Title:		Building 1-7 High Street, St. Andrews Hamble-le-Rice, England SO31 4JE	
Drawing Title:		Block & Site Location Plan	
Client	Mr. P. Green		
Dwg No:	001	Scale	1:500 @ A3 1:1250 @ A3
Drawn	FD	Date	Jan 2024
All dimensions are in millimeters and are to be checked on site. Contact Primmer Olds BAS with any queries and to report any discrepancies.			