



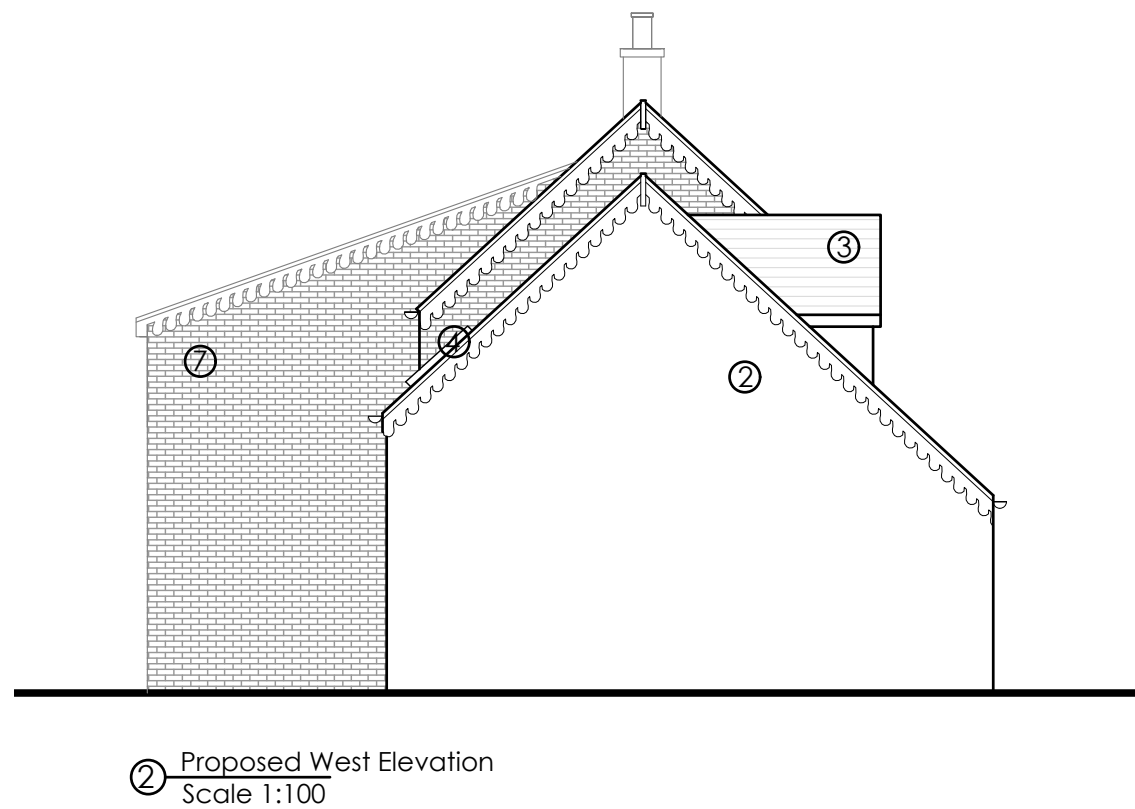

KEY

- ① uPVC Window System to Match Existing.
- ② Render to Match Existing.
- ③ Concrete Tile to Match Existing.
- ④ Proprietary Rooflight.
- ⑤ Rendered Dormer to Match Existing Render.
- ⑥ Spandrel Panel. (Colour TBC.)
- ⑦ Brickwork - Matching existing
- ⑧ Composite Door

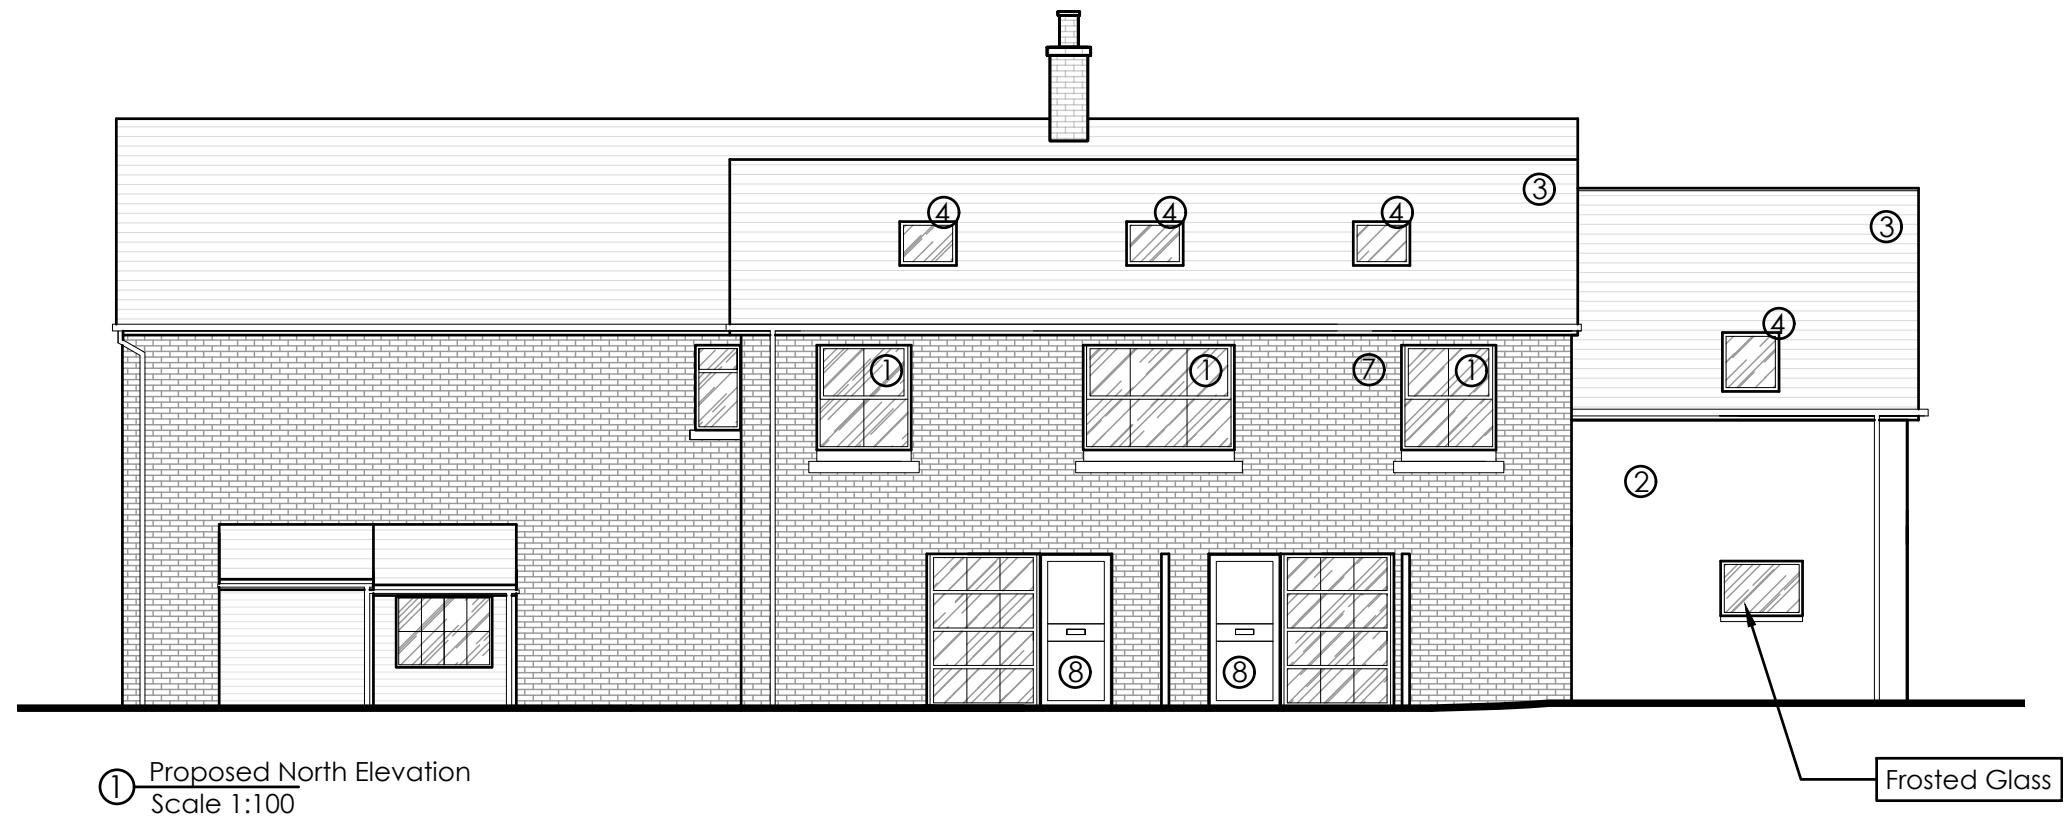

Revisions:



Mountbatten House
1 Grosvenor Square
Southampton
Hampshire, SO15 2JU
Tel:023 8022 2292

Project Title:		1-7 ST Andrews Building High Street, Hamble-le-Rice, SO31 4JE	
Drawing Title:		Proposed Elevations - 2/2	
Client	Mr P. Green		
Dwg No:	211	Scale	1:100 @ A2
Drawn	FD	Date	Feb 2024

All dimensions are in millimeters and are to be checked on site.
Contact Primmer Olds BAS with any queries and to report any discrepancies.