



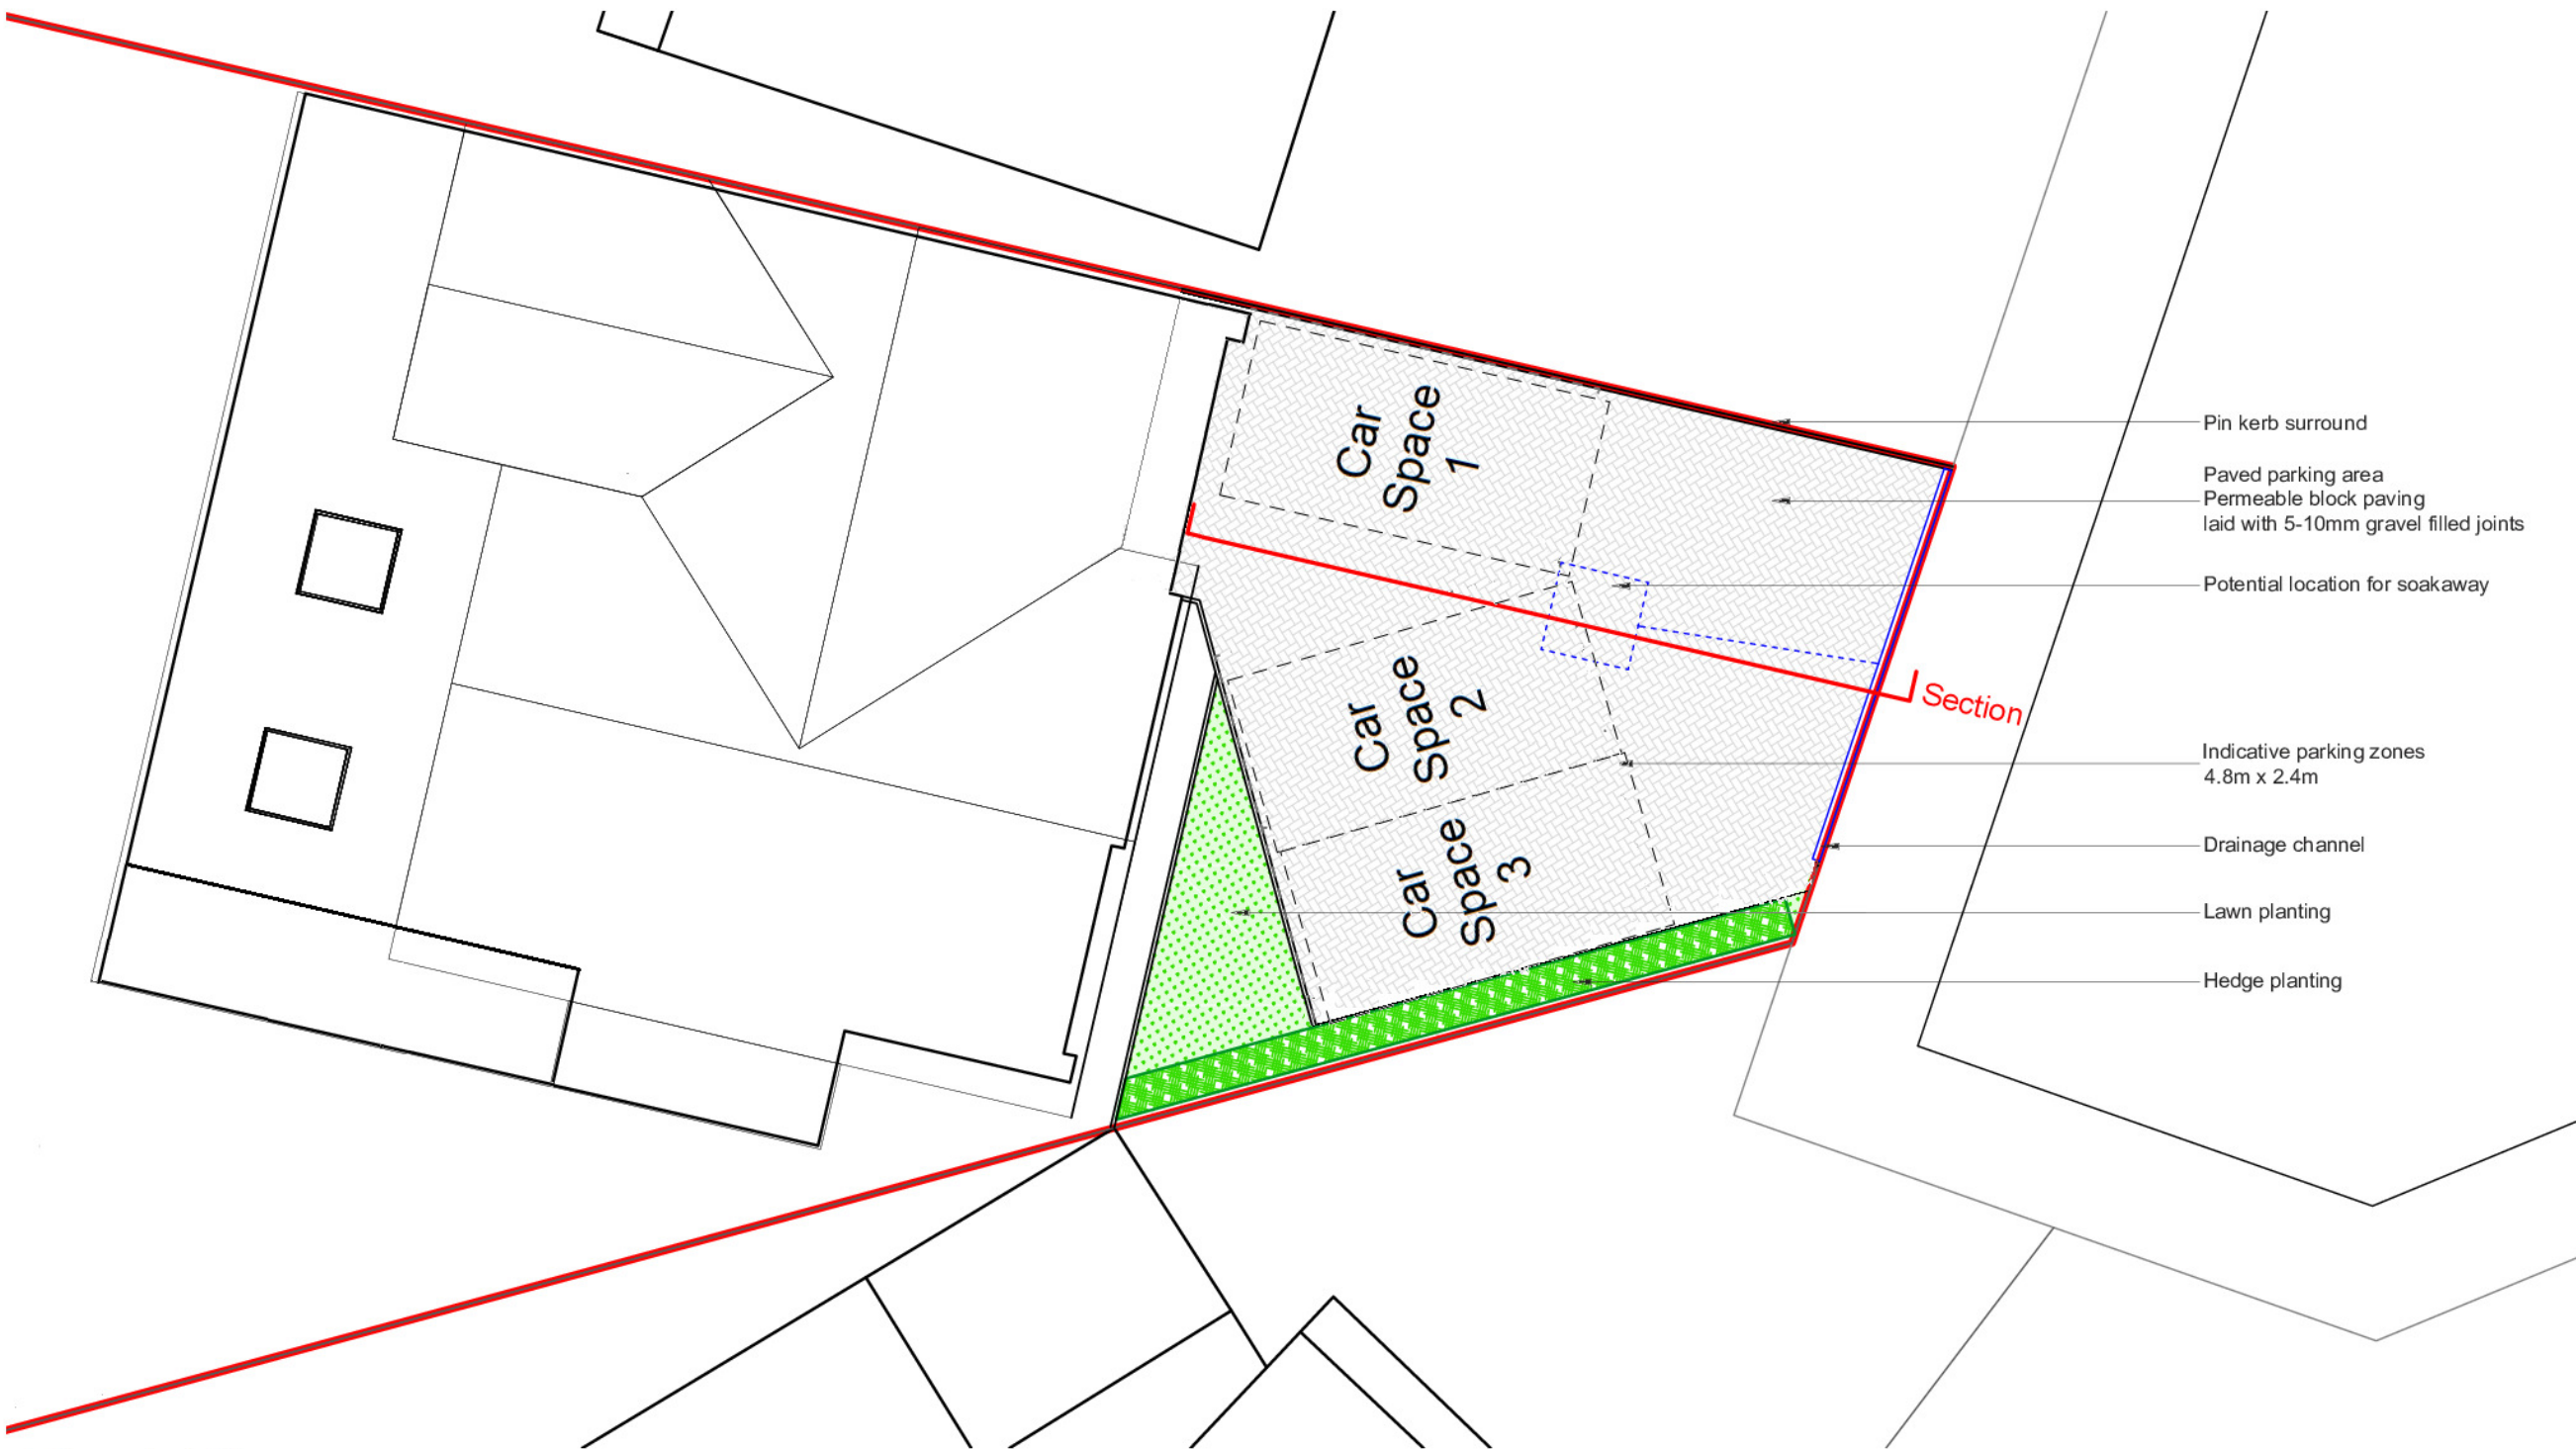


Plan 1:100

- Pin kerb surround
- Paved parking area
Permeable block paving
laid with 5-10mm gravel filled joints
- Potential location for soakaway
- Indicative parking zones
4.8m x 2.4m
- Drainage channel
- Lawn planting
- Hedge planting

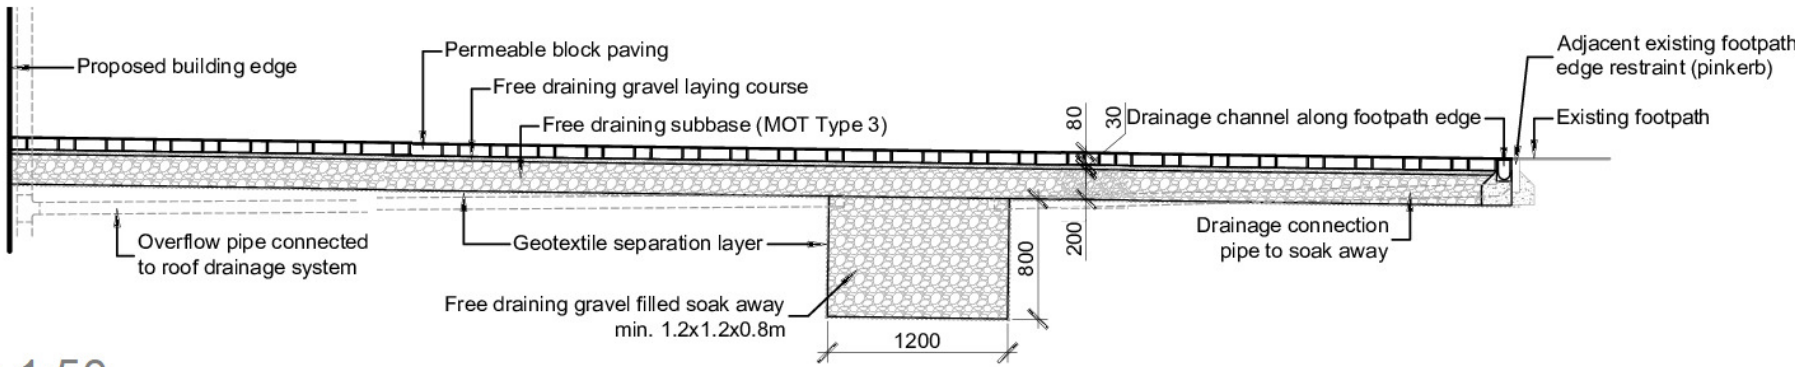

Section 1:50

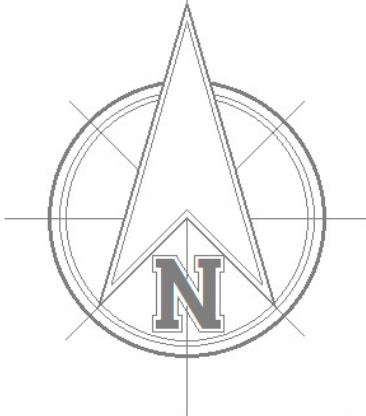

JOB TITLE 2 Storey Side and Rear Extension and Single Storey Rear Extension (to Supersede H/17/80437)	APPLICANT Mr & Mrs Chadda	SCALE 1:100 1: 50	DATE 28/03/2024
DRAWING TITLE Parking Layout Plan	SITE ADDRESS 37 Kingsway Gardens, Chandler's Ford, Eastleigh, SO53 1FF	DRAWING NUMBER 37KG/24/006	REV B