


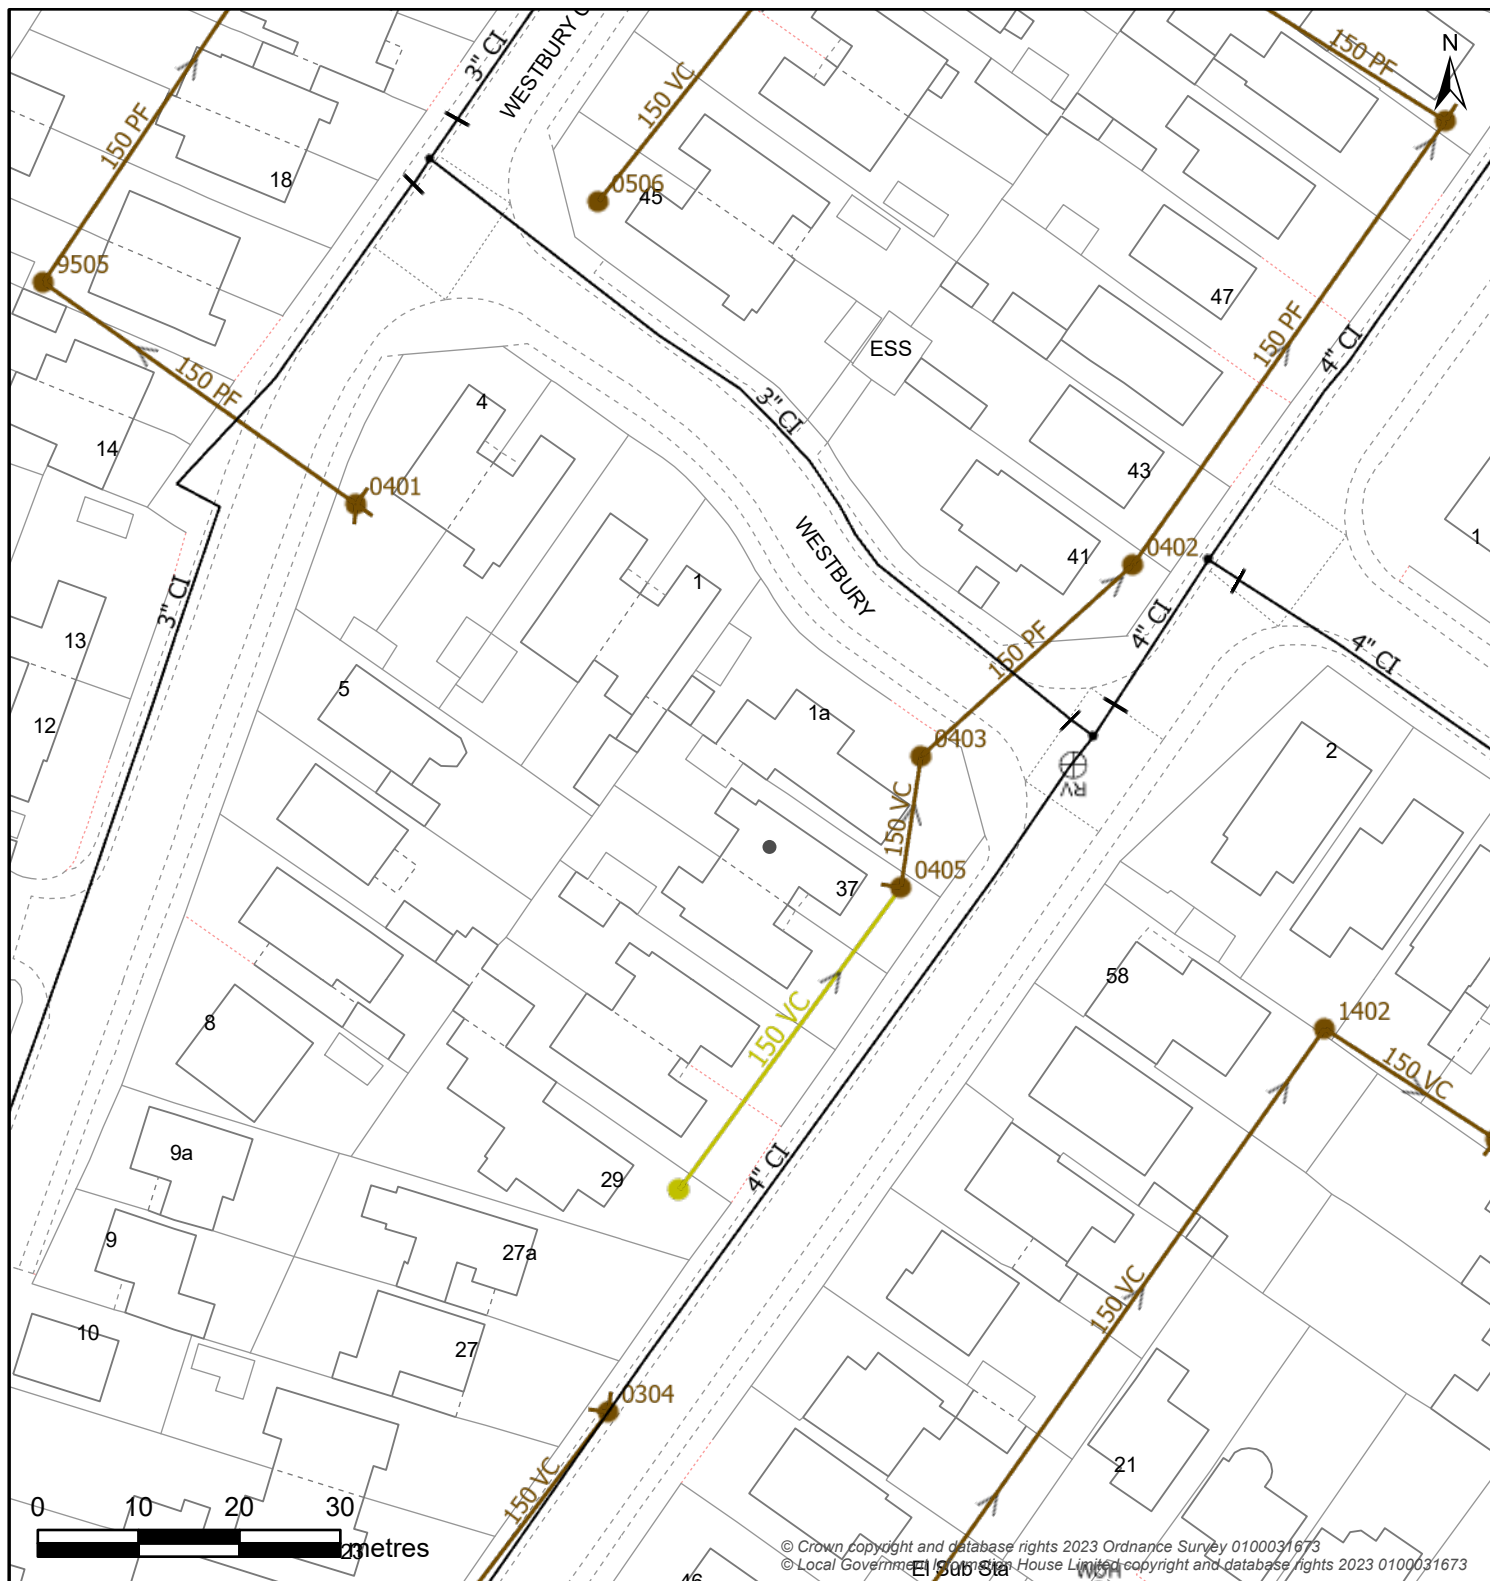

Controllable Valve			Flow Control			Inlet-Outfall															
																					
Manhole																					
	Bifurcation		Cascade		Catchpit		Head Of Public Sewer		Interceptor Chamber		Manhole		Soakaway		Washout						
Outfall Headworks		Overflow Chamber			Pipe Bridge		Pumping Station														
	Outfall Headworks		Combined Sewer Overflow		Emergency Overflow		Pipe Bridge		Micro Pumping Station		Pumping Station										
Sewer Level Monitor		Storage			Treatment Works		Weir		Wastewater Site												
	Sewer Level Monitor		Storm Tank		Tidal Storage Tank		Treatment Works		Weir		Wastewater Site										
Wastewater Pipe					Wastewater Use			Developer Services													
	Culverted Water Course		Syphon		Tank Sewer		Foul		Combined		Sludge		Treated Effluent		Surface Water		Private		Build Over Agreement		Section 104
	Drain		Trunk Sewer		Vacuum Main		Decommissioned Pipe		Catchment		Sub-Catchment										
	Outfall		Rising Main		Sewer																

Map Title: SW Print

Printed By: ashwini.sr

Date Printed: 29/03/2024

Map Scale: 750

The positions of pipes on this plan are believed to be correct, but Southern Water Services Ltd accept no responsibility in the event of inaccuracy. The actual positions should be determined on-site

