


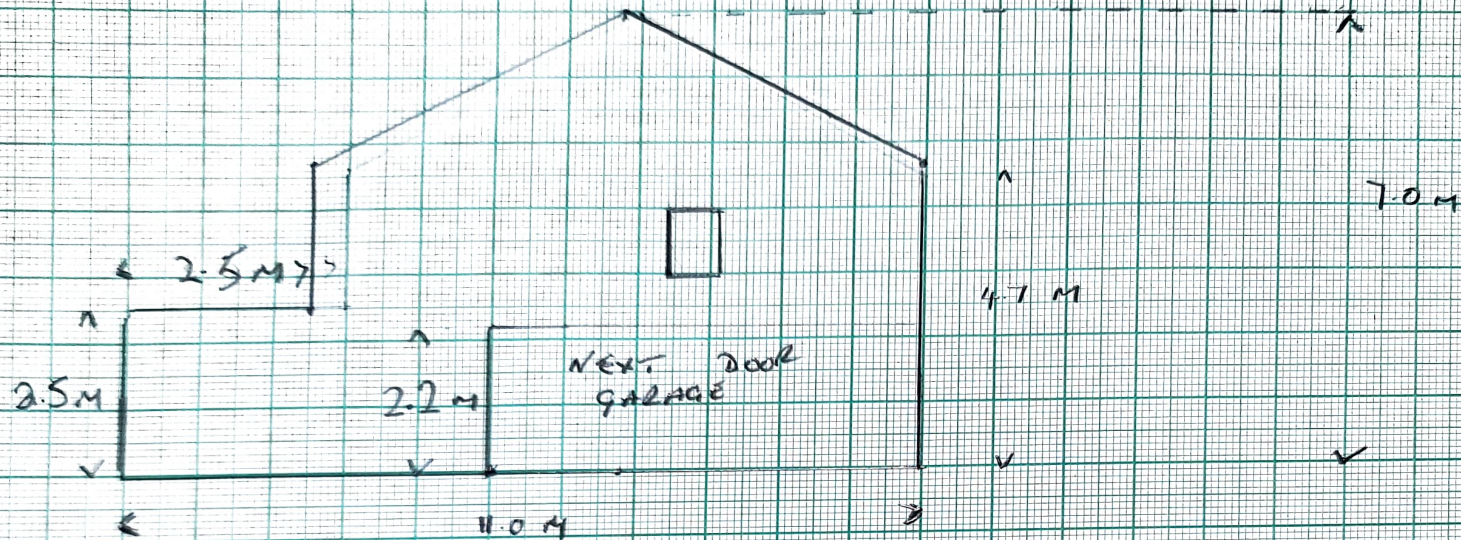

L/H ELEVATION WITH
EXISTING BRICKWORK

SCALE 1:100

WINDOW 1000 x 600 mm