


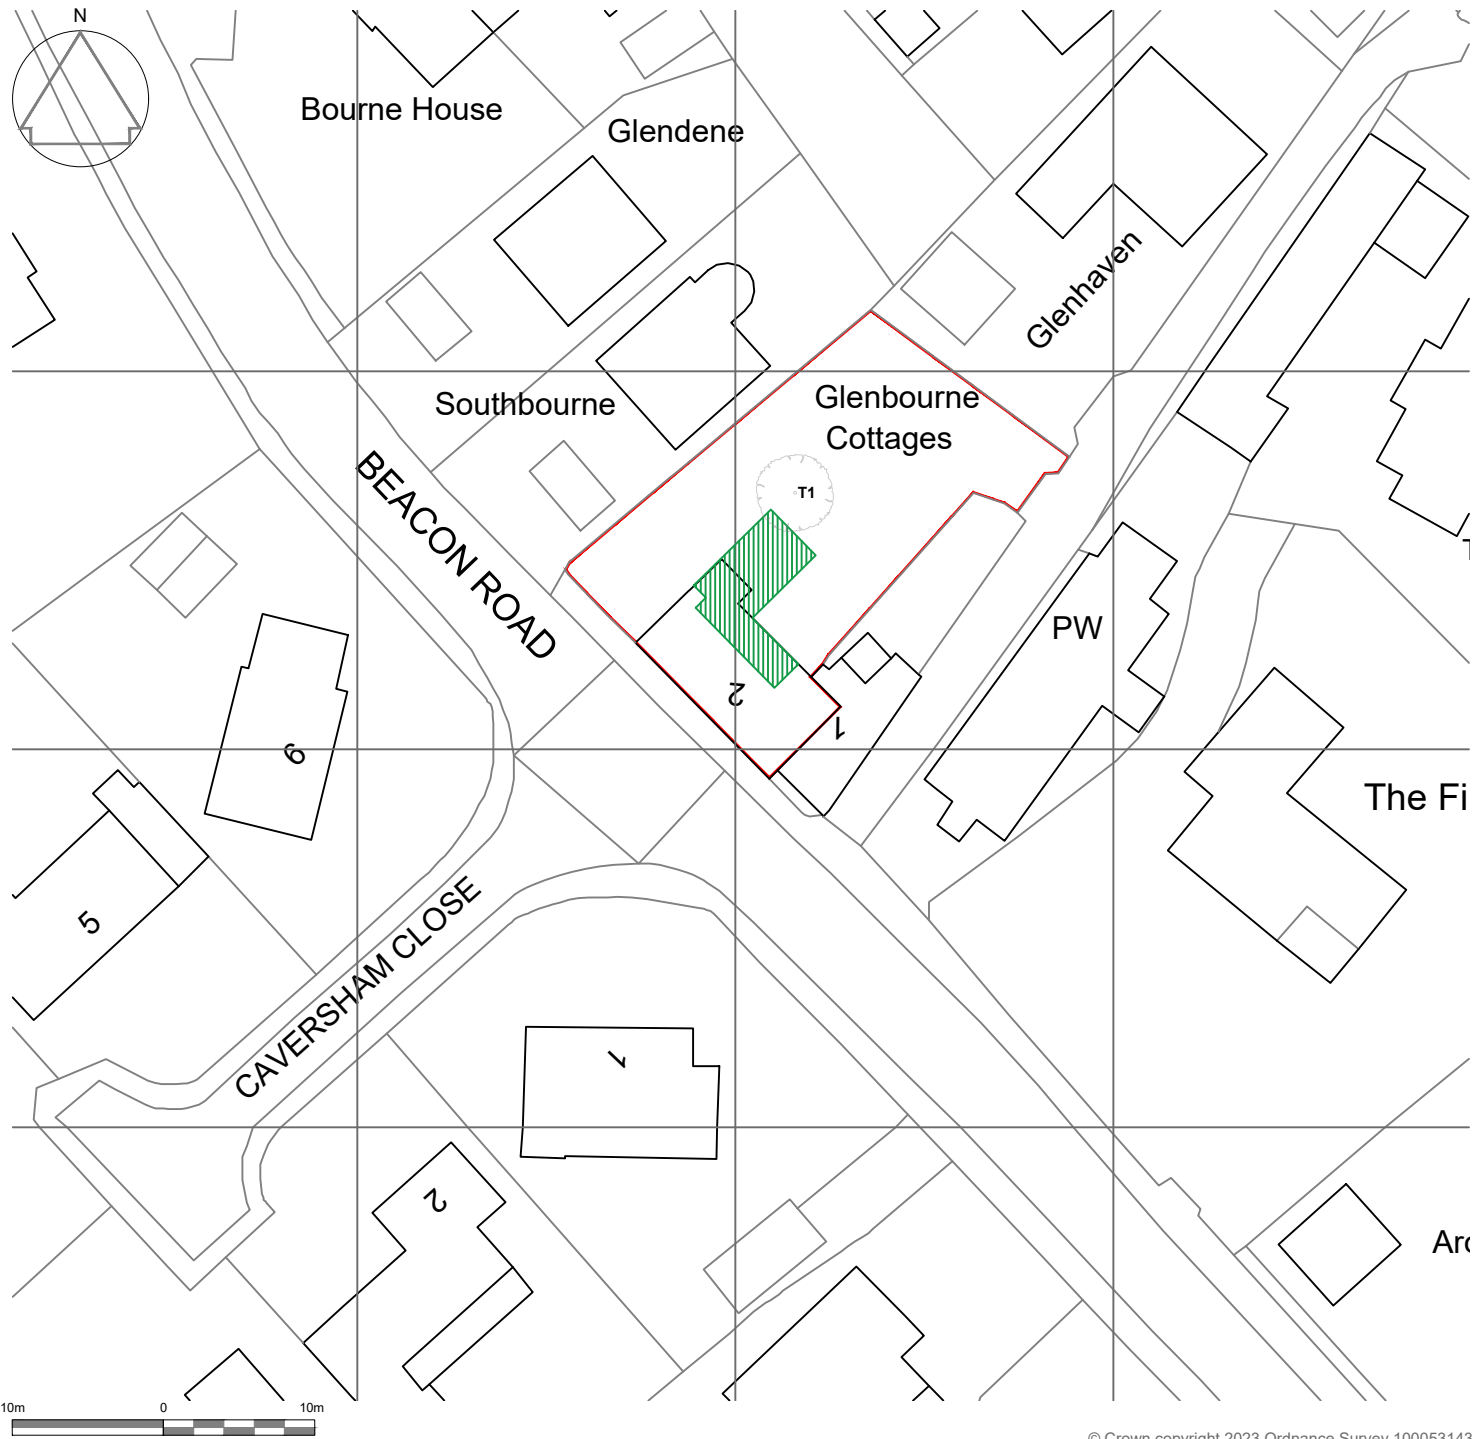

THIS DRAWING IS THE COPYRIGHT OF ATP ARCHITECTURAL DESIGN AND IS NOT TO BE REPRODUCED IN ANY WAY WITHOUT PRIOR WRITTEN CONSENT.

USE GIVEN DIMENSIONS OVER SCALING, DO NOT SCALE FROM THIS DRAWING UNLESS FOR LOCAL AUTHORITY PURPOSES.

DIMENSIONS TO BE CHECKED ON SITE PRIOR TO WORKS WITH ANY DISCREPANCIES TO BE REPORTED IMMEDIATELY.

THIS DRAWING SHOULD BE READ IN CONJUNCTION WITH OTHER CONSULTANT DRAWINGS, SPECIFICATIONS AND CALCULATIONS.

THE CLIENT MUST ABIDE BY THE CONSTRUCTION DESIGN AND MANAGEMENT REGULATIONS 2015.

THE BUILDING OWNER HAS A DUTY UNDER THE REQUIREMENTS OF THE PARTY WALL ACT 1996.

ALL MATERIALS AND WORKMANSHIP MUST COMPLY WITH REGULATION 7 OF THE BUILDING REGULATIONS.

REV:	DESCRIPTION:	BY:	DATE:
STATUS: PLANNING			

atp | ARCHITECTURAL DESIGN

24 BRIDGEMARY GROVE, GOSPORT, HAMPSHIRE, PO13 0UG
E:info@atpad.co.uk M:07590 762966 W:www.atpad.co.uk

CLIENT: HARRY WREN
HW BRICKWORK

ADDRESS: 2 GLENBOURNE
COTTAGES BEACON
ROAD
WEST END SO30 3BS

PROJECT: GROUND AND FIRST
FLOOR EXTENSIONS

TITLE: BLOCK PLAN

SCALE AT A4: 1:500	DATE: 06/07/23	DRAWN: TKP	CHECKED: .
PROJECT NO: 23191	DRAWING NO: PL.104	REVISION: .	