


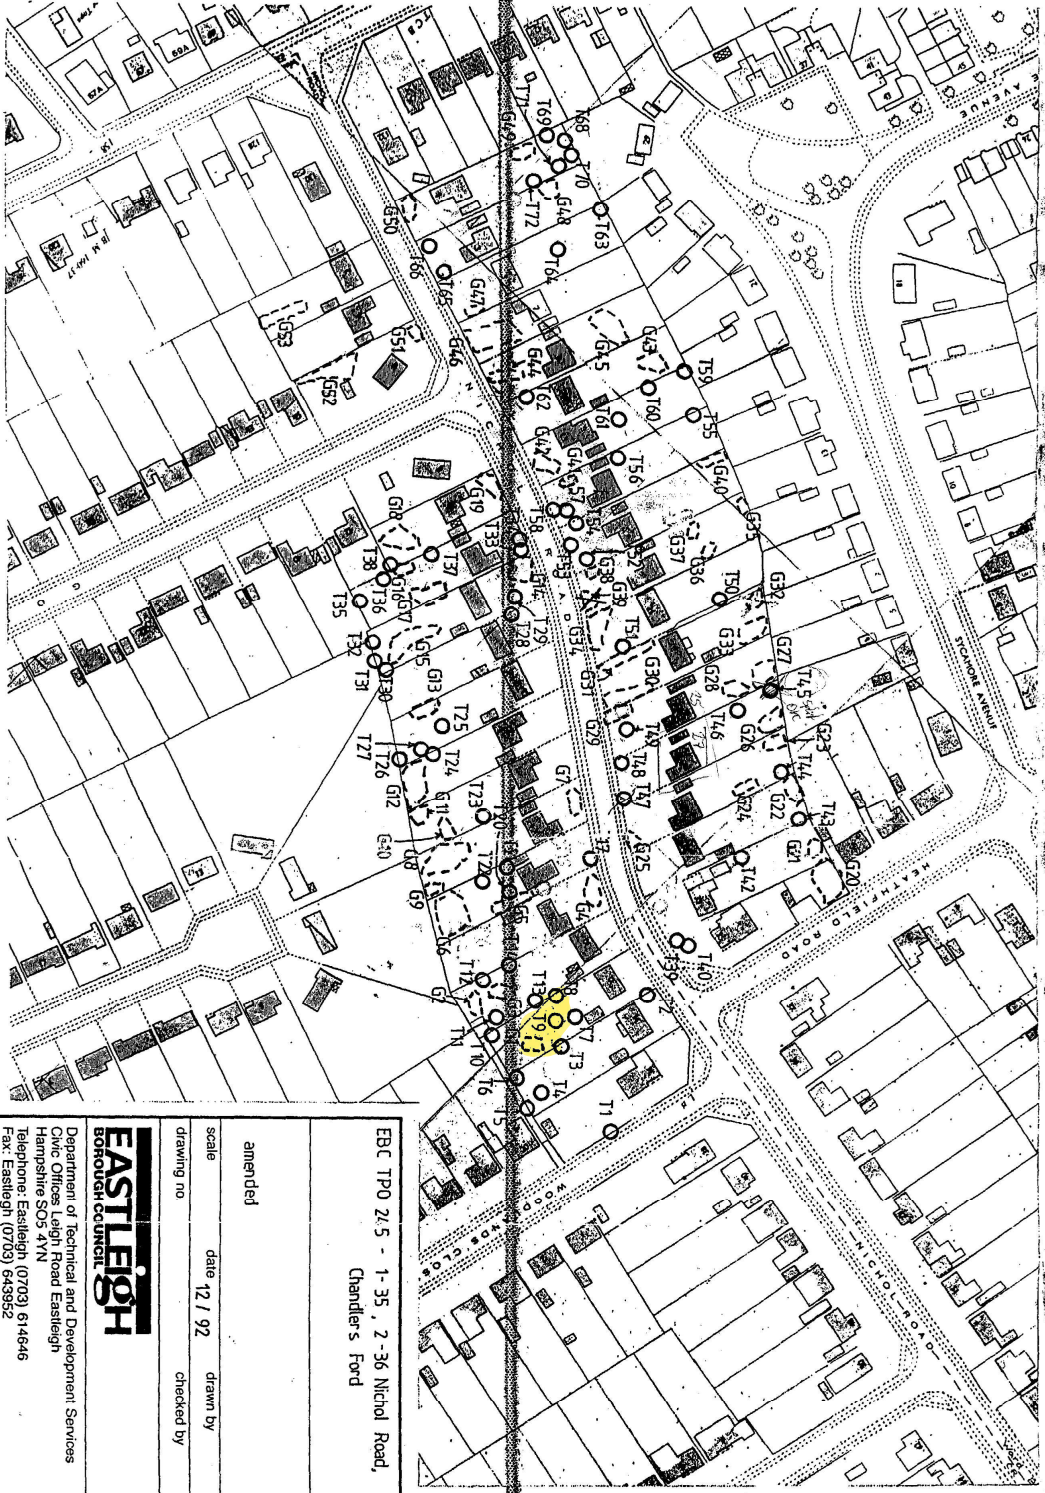

EBC TPO 24.5 - 1-35, 2-36 Nichol Road,
Chandler's Ford

amended

scale date 12 / 92 drawn by

drawing no checked by

EASTLEIGH
BOROUGH COUNCIL

Department of Technical and Development Services
Civic Offices, Leigh Road Eastleigh
Hampshire SO3 4YN
Telephone: Eastleigh (0703) 614646
Fax: Eastleigh (0703) 643852