



T/23/95211

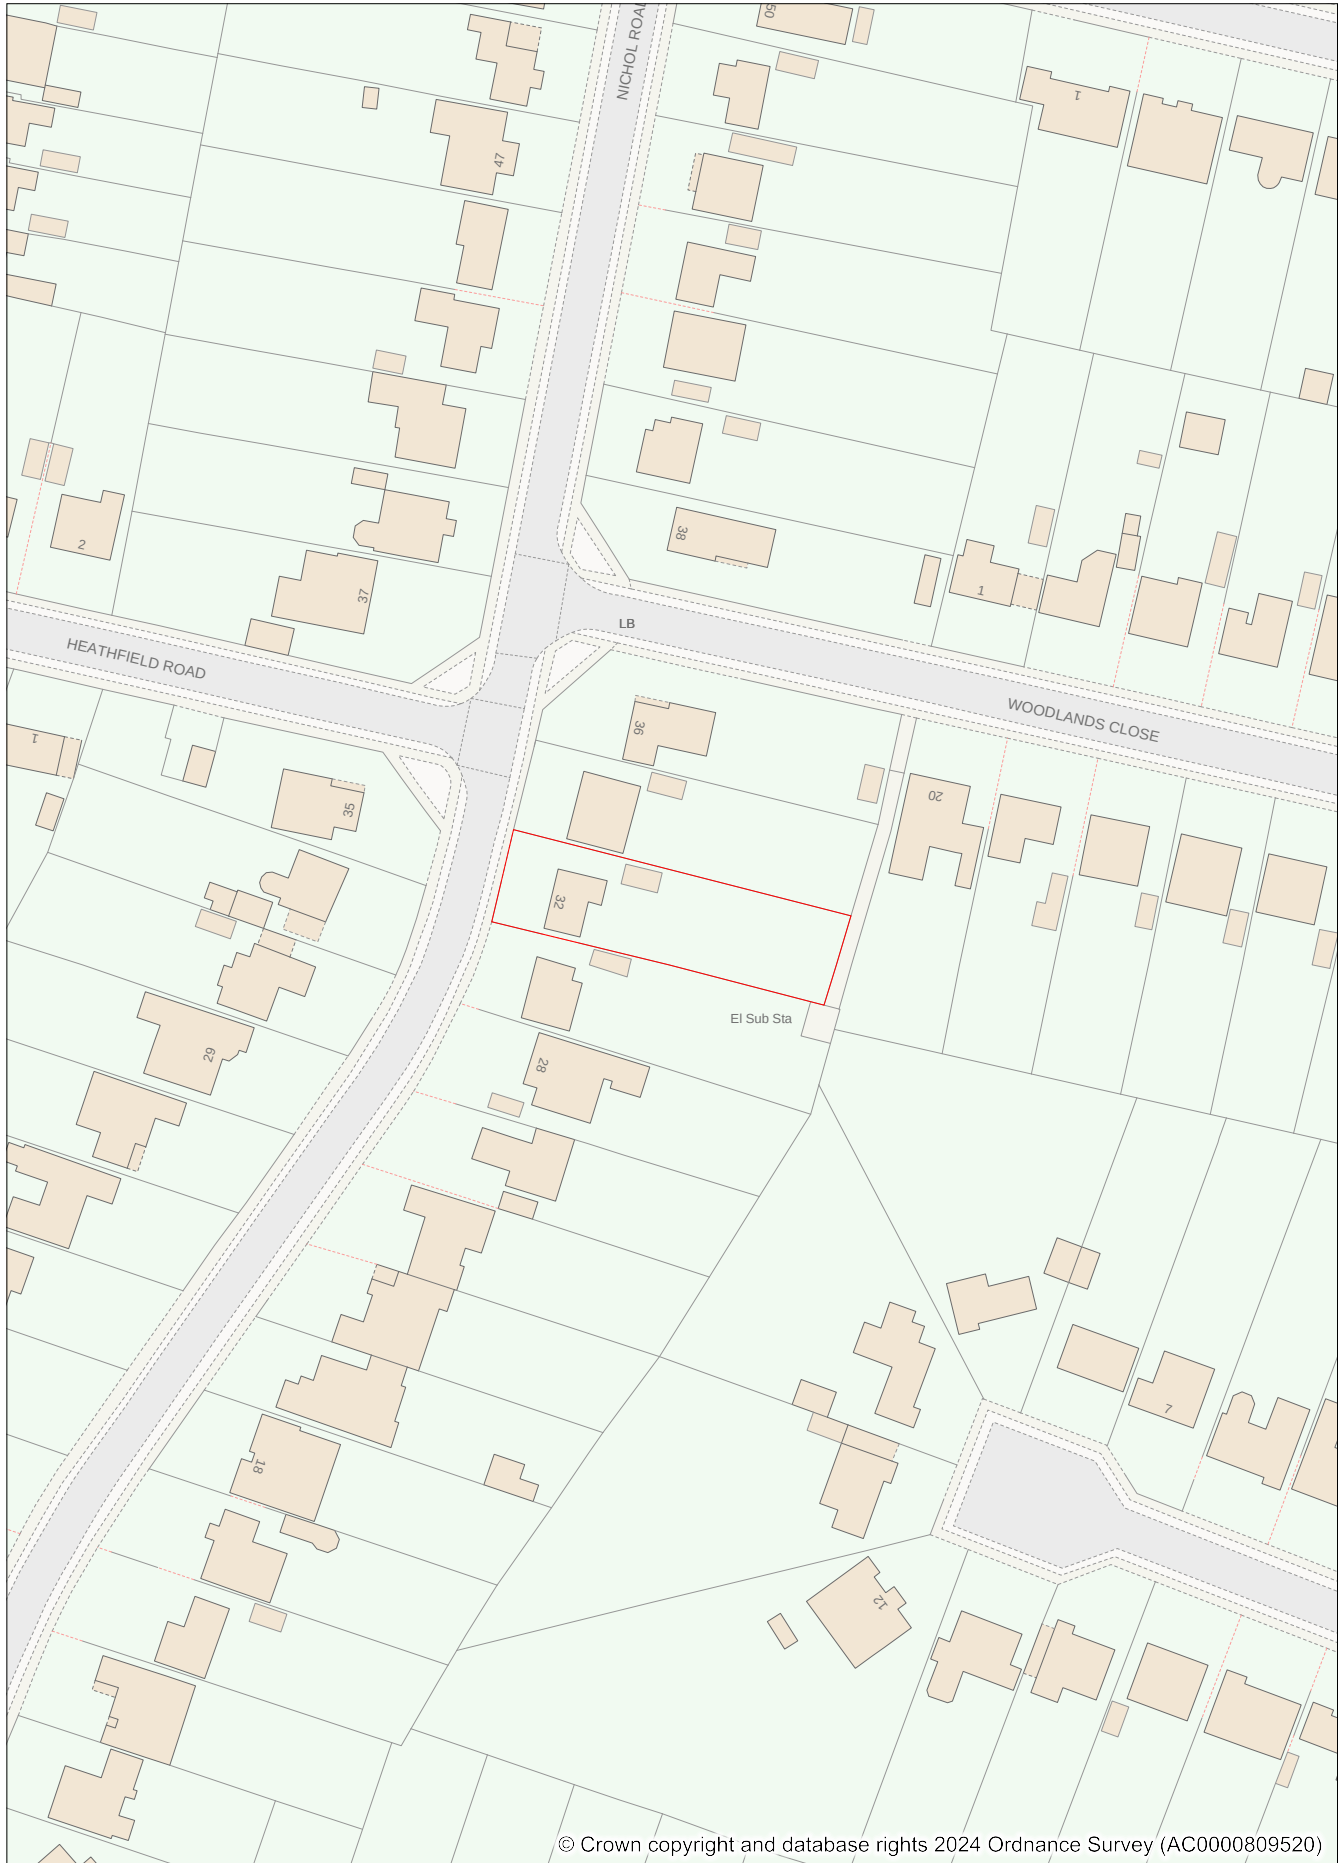

© Crown copyright and database rights 2024 Ordnance Survey (AC0000809520)

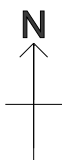

Address: 32 Nichol Road, Chandlers Ford.
SO55 5AS

Date: 03/04/2024

Scale: 1:1250