


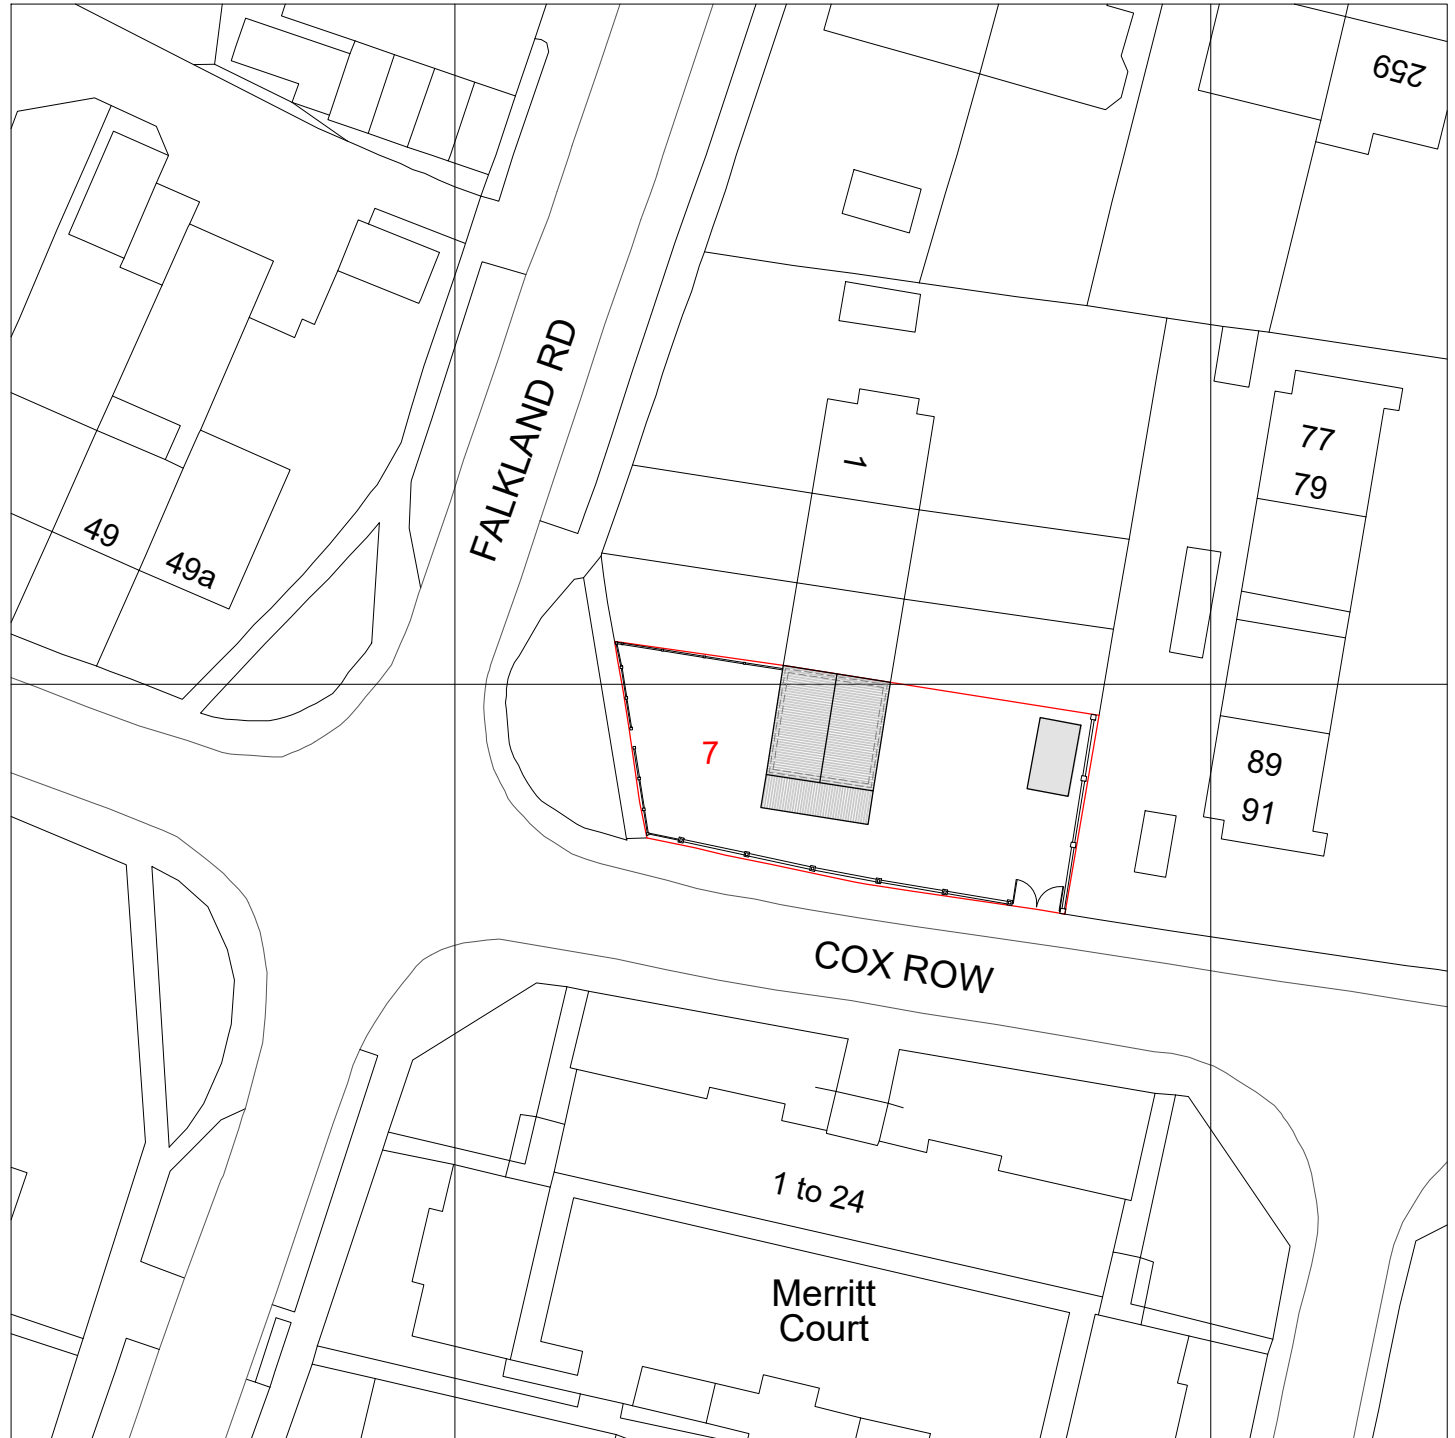

Existing Location Plan
1:1250 @A3



Proposed Site Plan
1:500 @A3



19 St James Park road, Shirley,
Southampton, SO16 6HL
TEL: 077 4569 6432
E-MAIL: info@naplanning.co.uk
WEB: www.naplanning.co.uk

Project:
7 FALKLAND ROAD
SO53 3FY

Drawing:
Fence Drawing

Title:
Existing Location & Proposed Site Plan

Drawing Status:

Drawn	Scale	Date
N.ALI	1:1250-500 @ A3	21.03.2023
Project No	Page	Revision
441	01	P1