




architects & urban designers

Tel: 0845 365 1475
Email: mail@adp-ltd.co.uk
www.adparchitects.co.uk
Richmond Court, 94 Botley Road, Park Gate, Southampton, SO31 1BA

project name/address:
**Greywell
High Street
Bursledon
SO31 8DL**
 client:
Mr & Mrs Wiegman
 drawing title:
Location Plan

Copyright
 Reproduced from Ordnance Survey's 1:1250 scale map
 with permission of Controller, HMSO Crown copyright.
 ADP Architects Ltd AR 100010061

job number:	drawing number:	revision:
2001	L01	
drawing scale/size:	date:	drawn:
1:1250 (A4)	Apr 23	

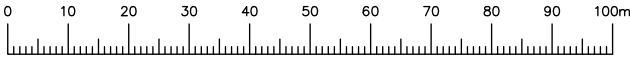

LINEAR SCALE 1:1250
 A4@1:1250

