



LINEAR SCALE 1:100
A4 @ 1:100

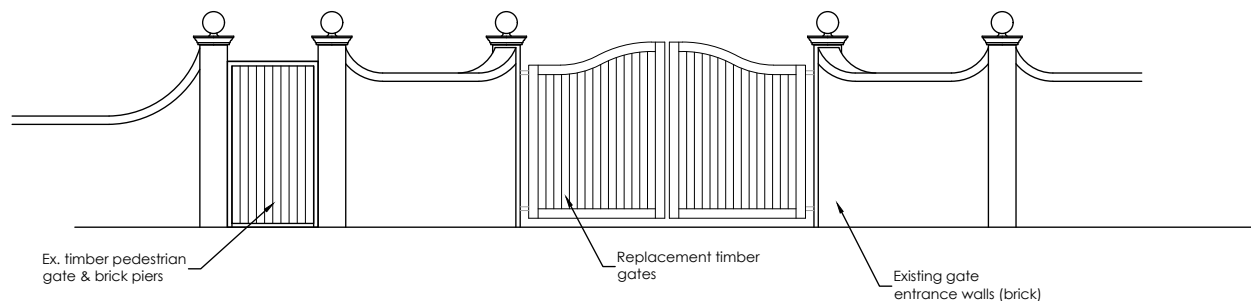


Proposed Elevation (main gates) 1:100

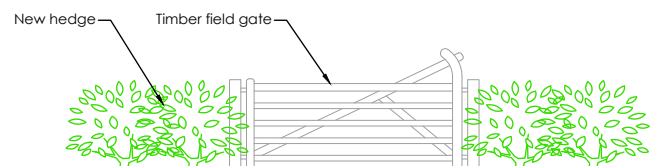

Proposed Elevation (secondary field gate) 1:100

A | 4.03.24 | Field gate omitted
rev: date: note:

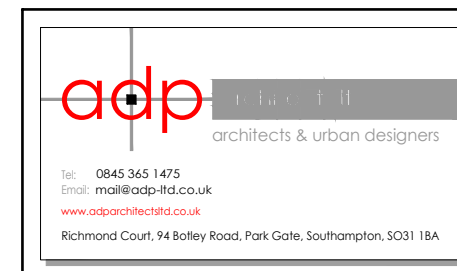

project name/address:

Proposed Entrance Gates
Greywell
High Street
Bursledon
SO31 8DL

client:

Mr & Mrs Wiegman

drawing title:

Elevations & Sections

job number: drawing number: revision:

2001 06 A

drawing scale/size: date: drawn:

1:100 (A4) Nov 23