


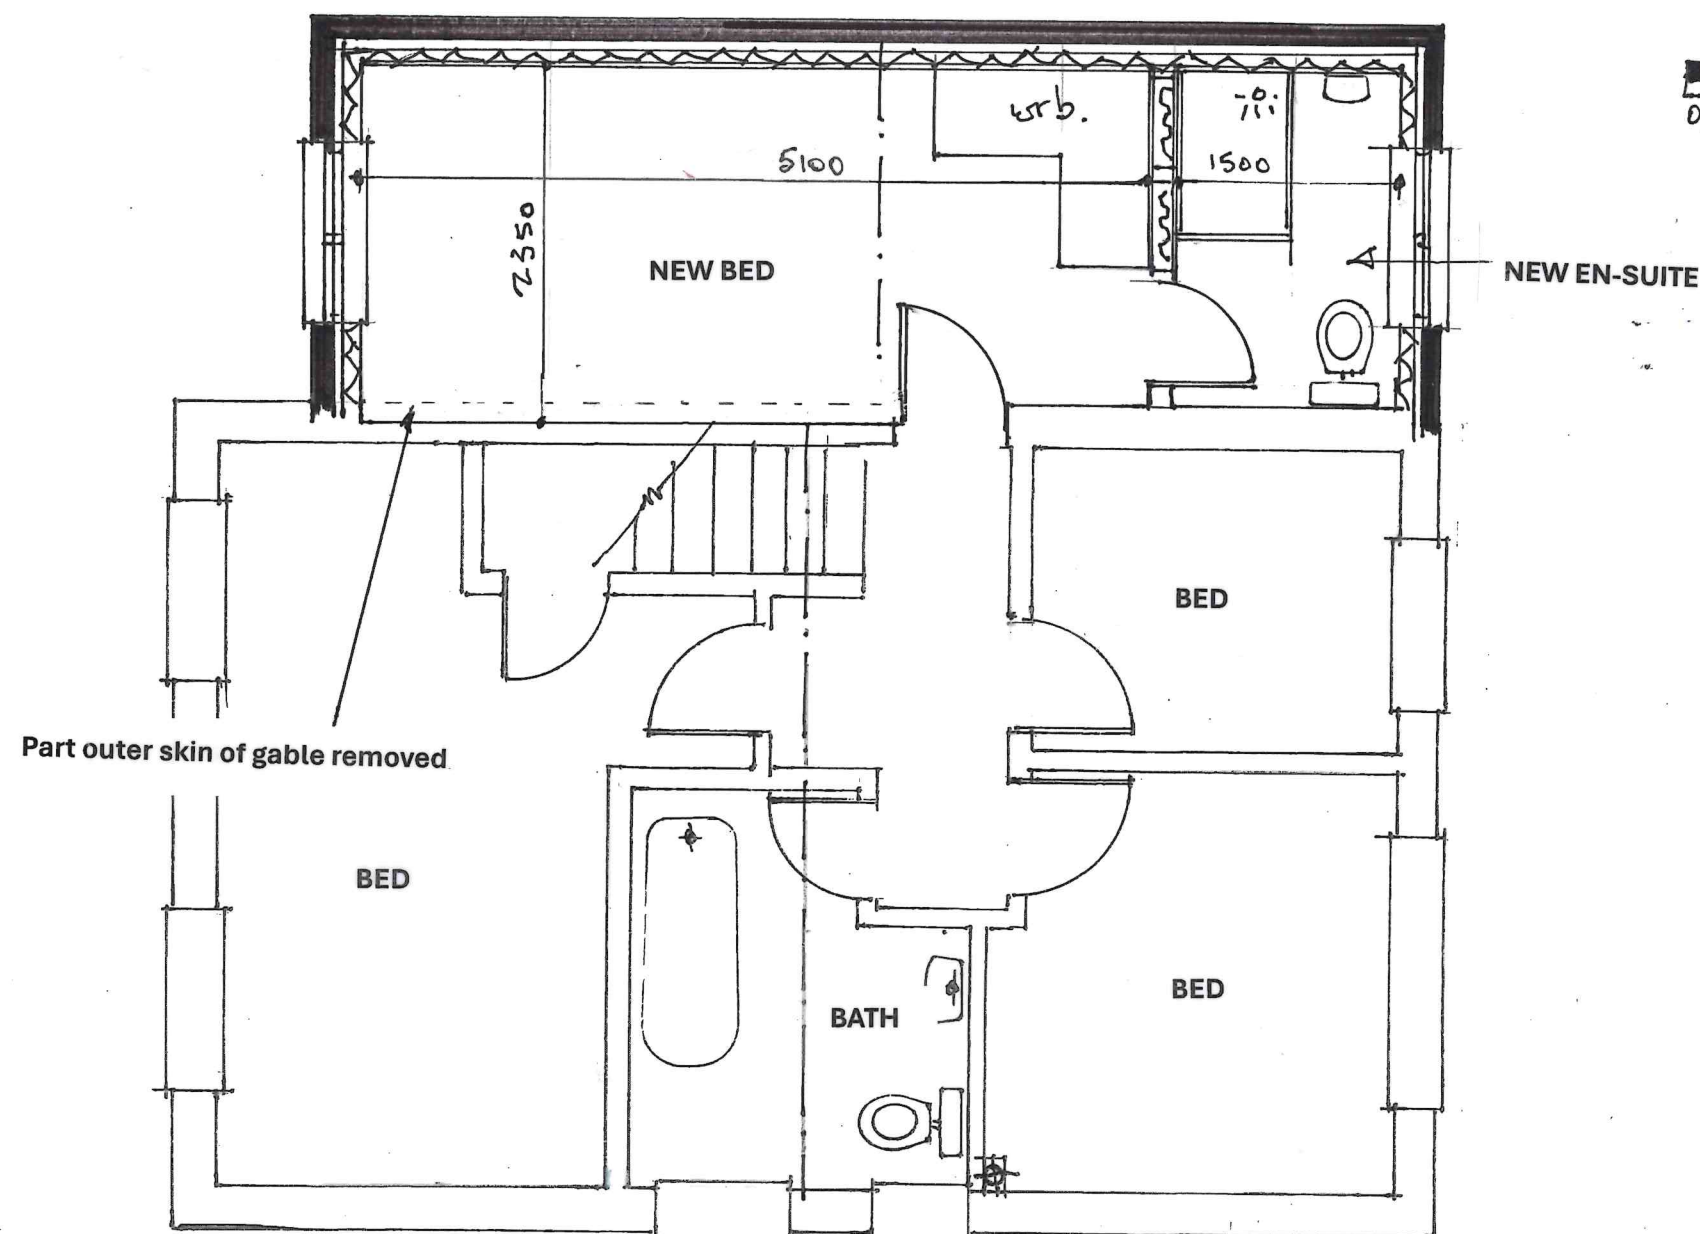

FIRST FLOOR - PROPOSED

Title:

PROPOSED FIRST
FLOOR EXTENSION
AT 13
OAK COPPICE CLOSE
BISHOPSTOKE
EASTLEIGH

Drwg.no 000/P/03 A

scale: 1:50

date: Feb '24