


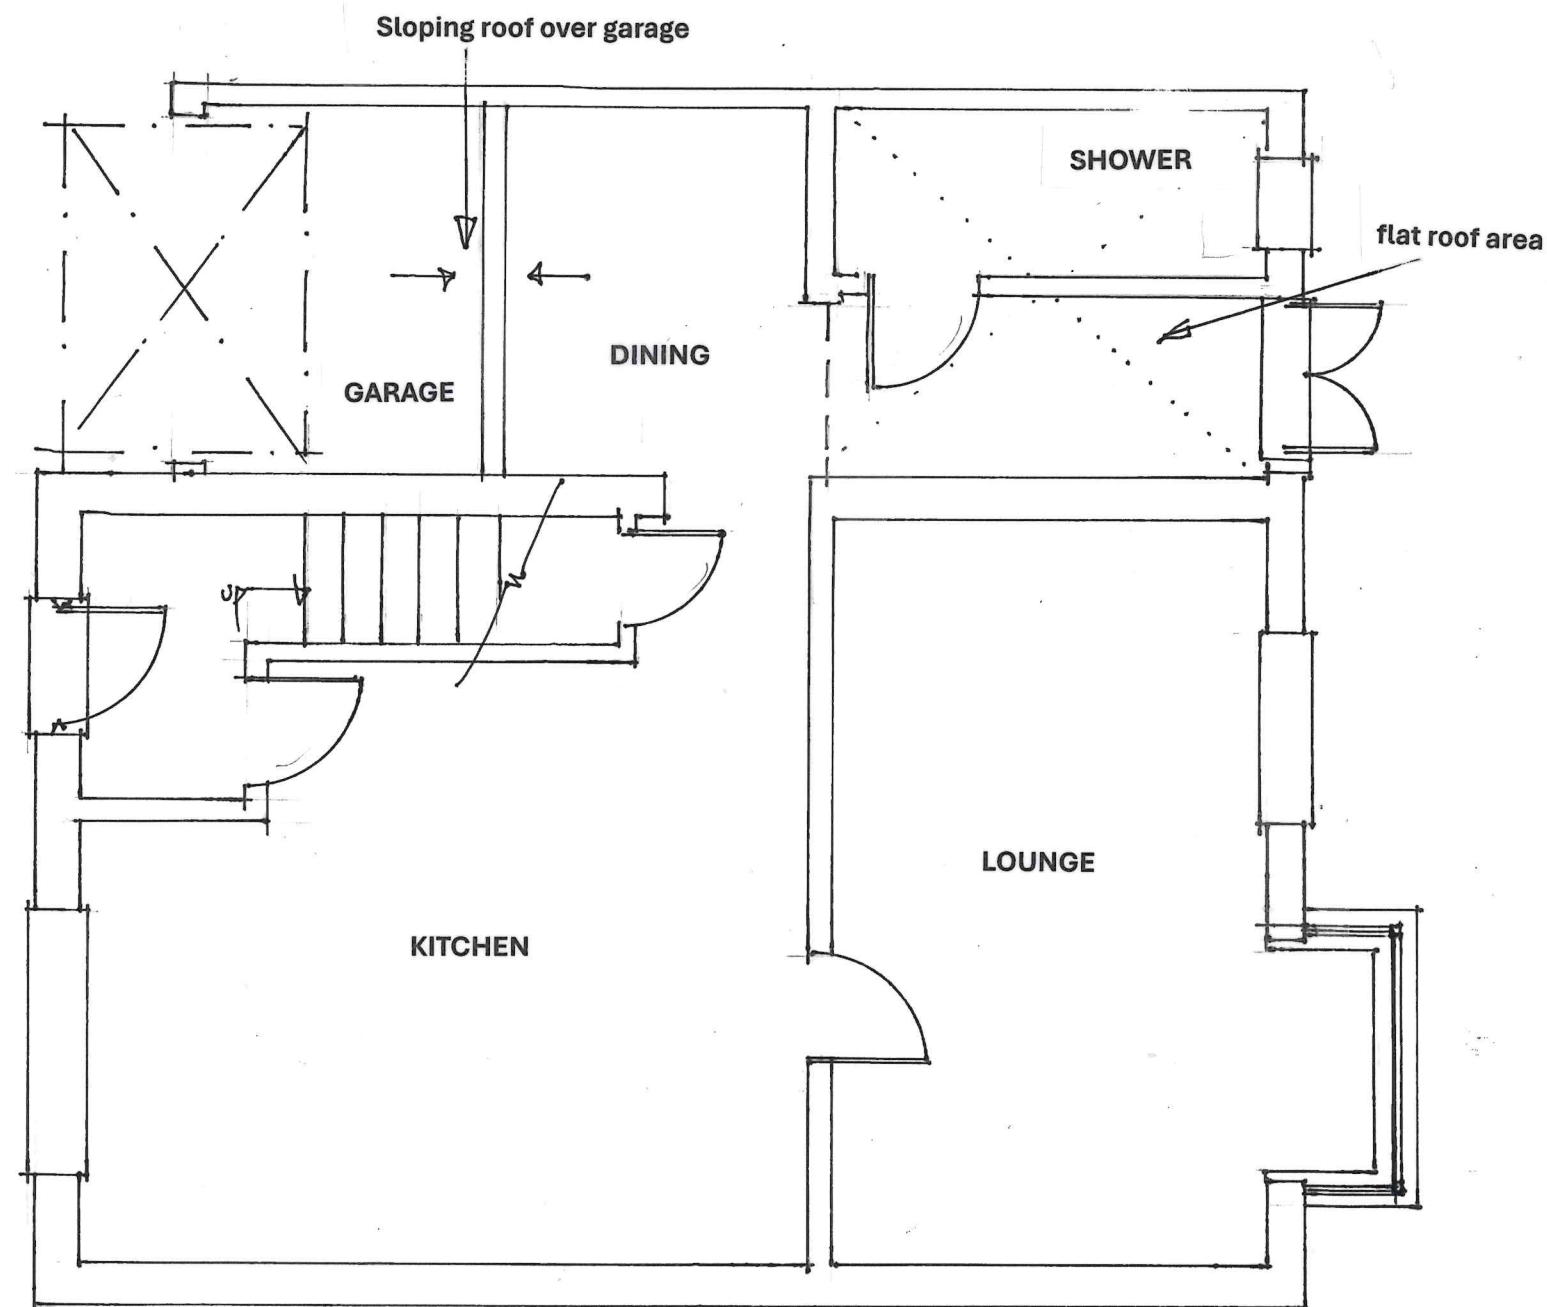

GROUND FLOOR - EXISTING AND PROPOSED

Title:

PROPOSED FIRST
FLOOR EXTENSION
AT 13
OAK COPPICE CLOSE
BISHOPSTOKE
EASTLEIGH

Drwg.no OCC/P/01 "A"

scale: 1:50

date: Feb '24