

KEY


- SITE BOUNDARY
- PROPOSED INFILL



Photo 01 - View from private road



Photo 02 - View from private road

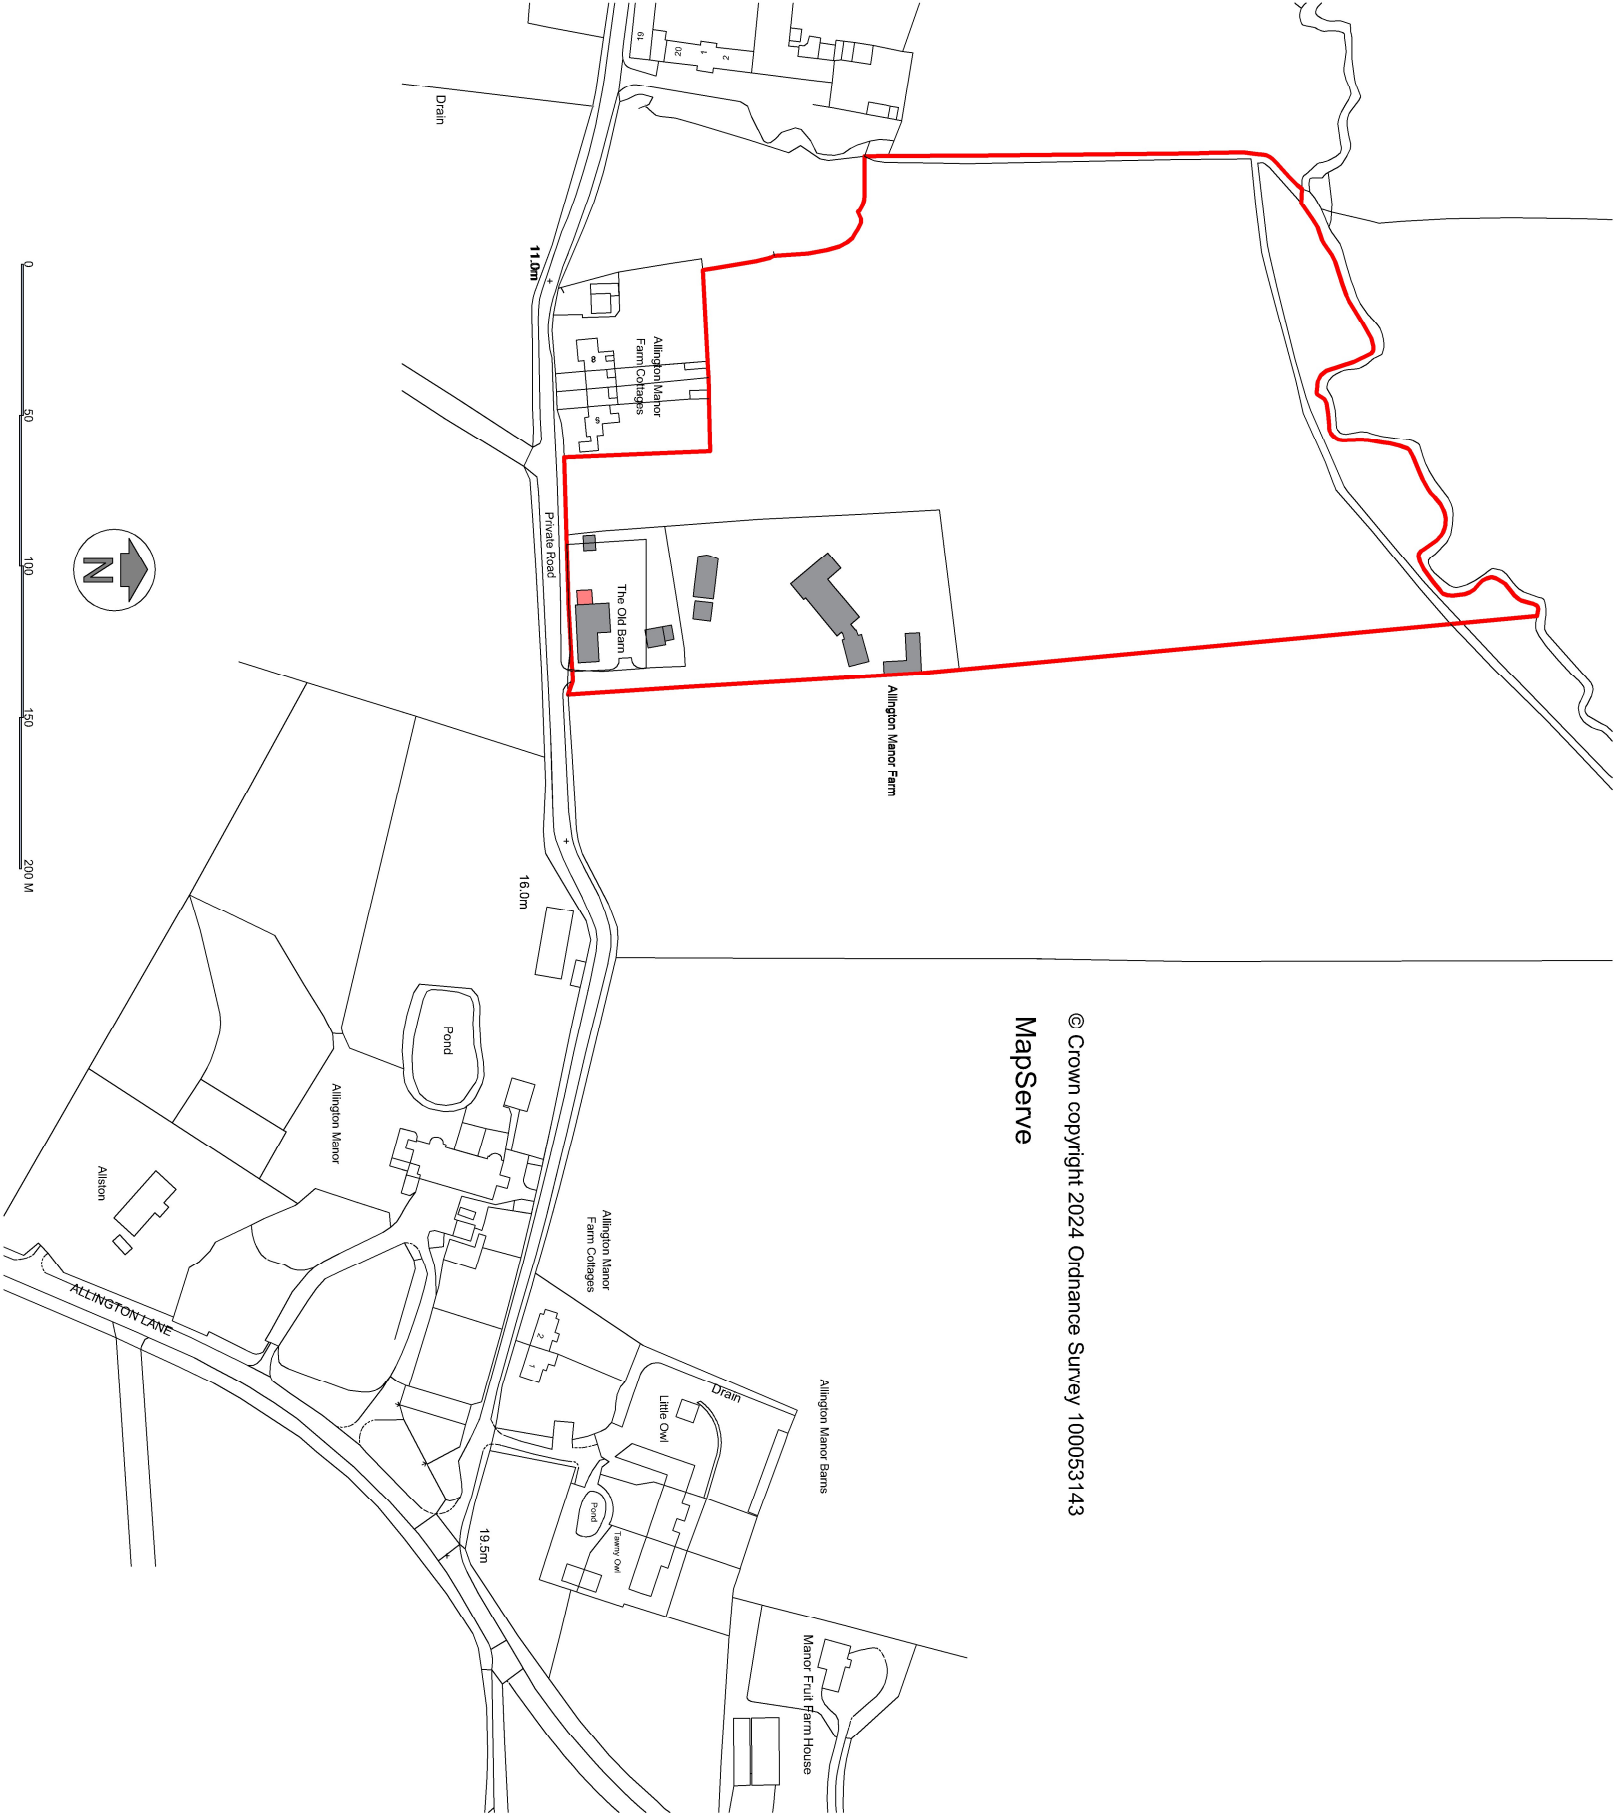

LOCATION PLAN 1:2500

-	-	-
REV	DATE	DESCRIPTION
PROJECT TITLE		CLIENT
ALLINGTON MANOR BARN INFILL LEANTO		MR MARK MUDDIMAN
DRAWING TITLE		SCALE DATE
LOCATION PLAN		1/2500 @ A3 MAR 2024
PROJECT NO	DRAWING NO	REV DRAWN CHECKED
0124	PL100	A mac mm