


MapServe
© Crown copyright 2022 Ordnance Survey 100053143

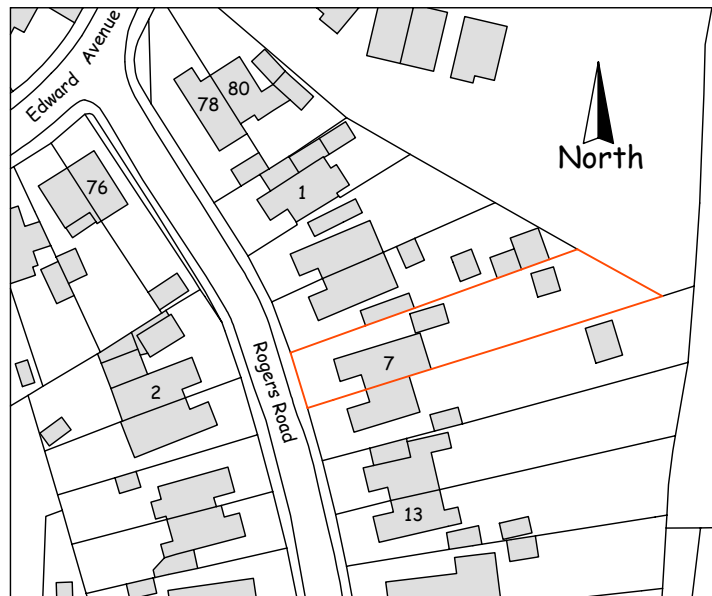

Location Plan Scale 1:1250

7 Rogers Road, Bishopstoke,
Eastleigh, Hampshire.
SO50 6DZ.

for - Mr & Mrs D Page.

Drawing:

Location Plan.

Scale:

1:1250 @ A4.

Date:

April 2024.

Drawing Number:

7RW - AB - 03.