


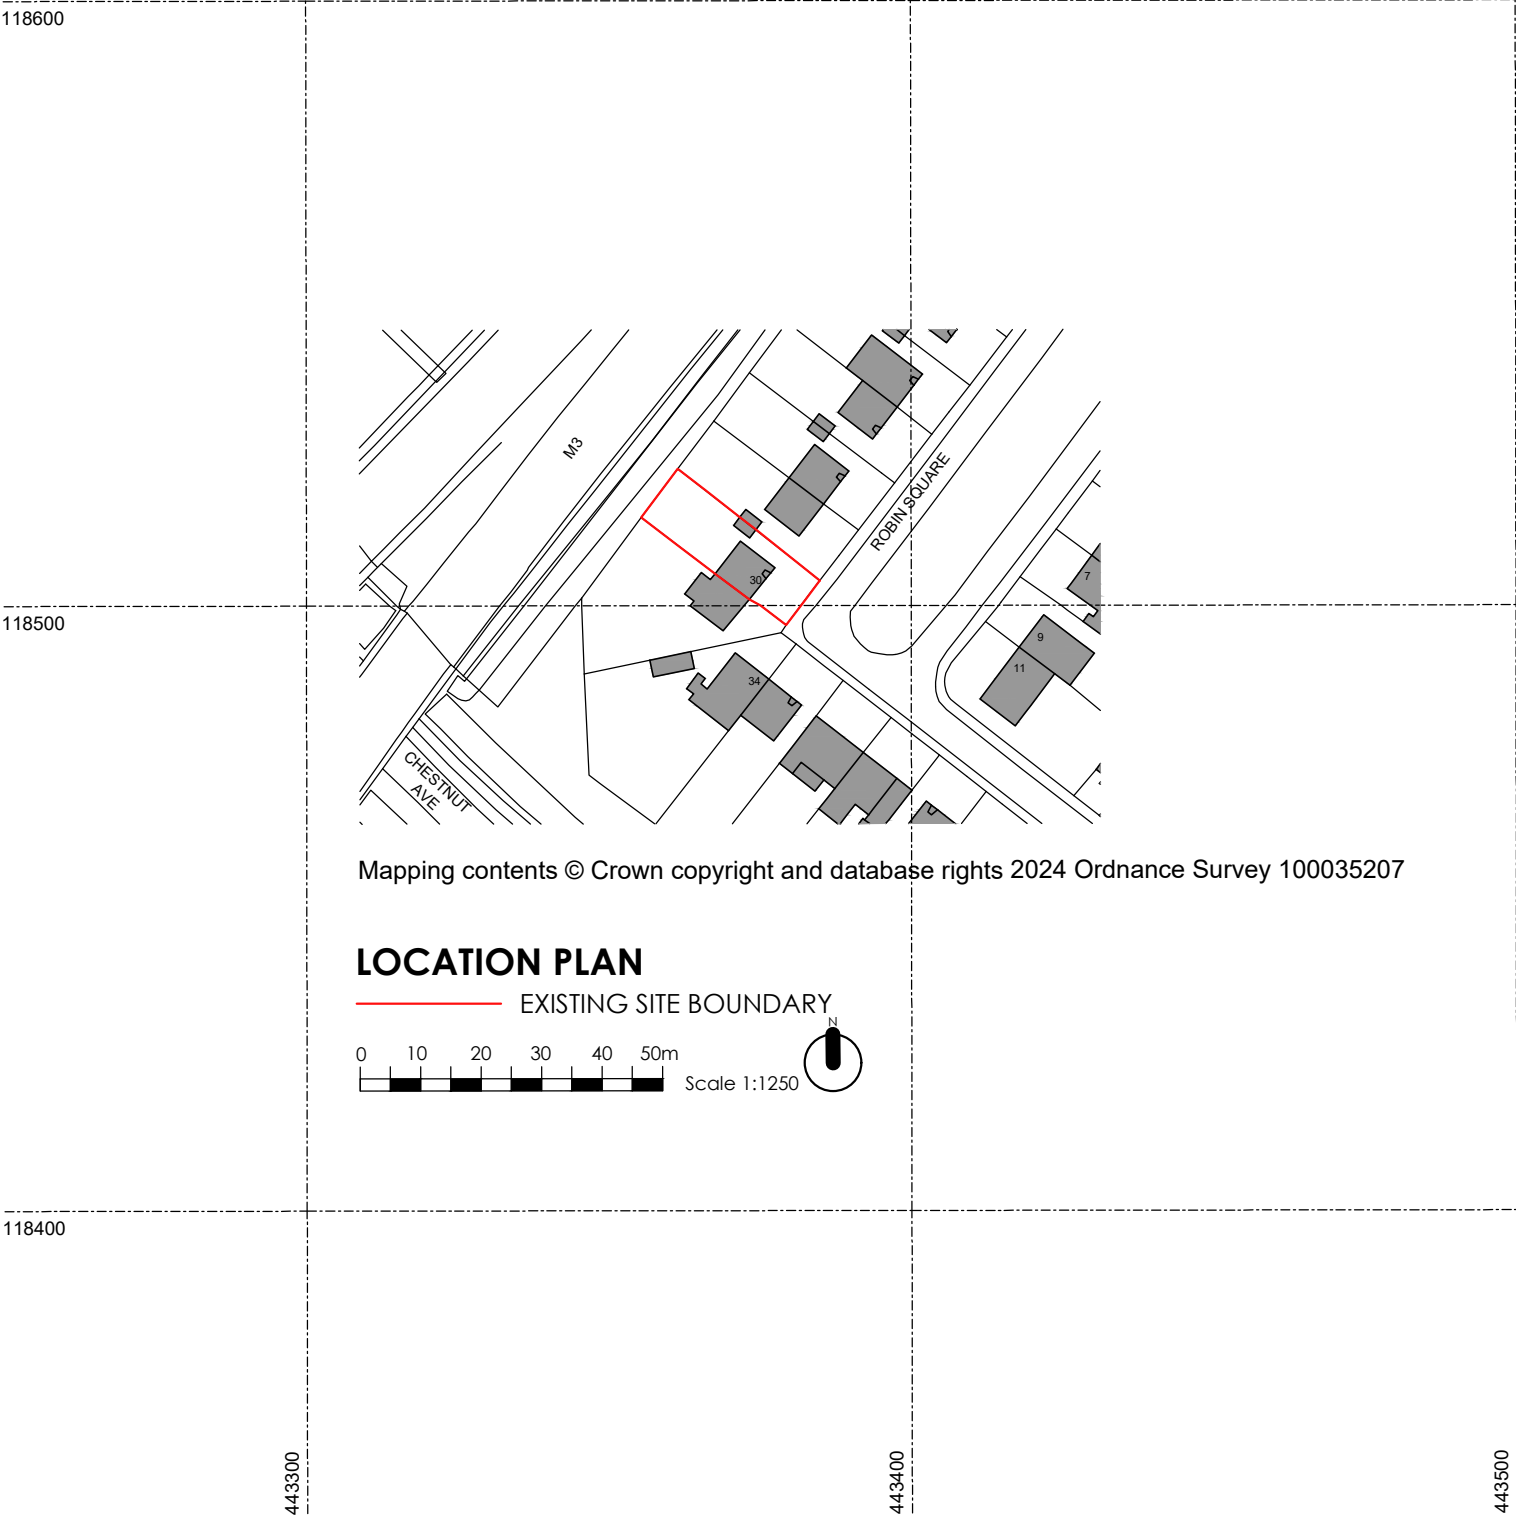

30 ROBIN SQUARE REAR EXTENSION

Project Title
30 Robin Square, Eastleigh, SO50 9JZ

Drawing Title
Site Location Plan

Drawing No
RS-001

Issue Status
PLANNING ISSUE

Revision
P01

Scale
1:1250 @ A3

Date
March 2024