




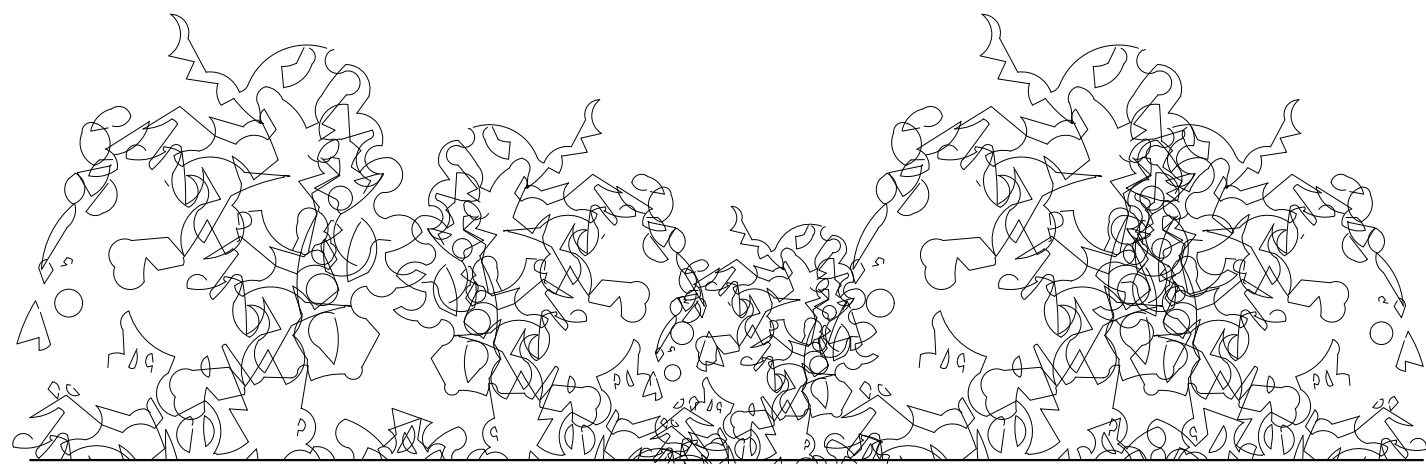

Elevation - As Existing 1:50

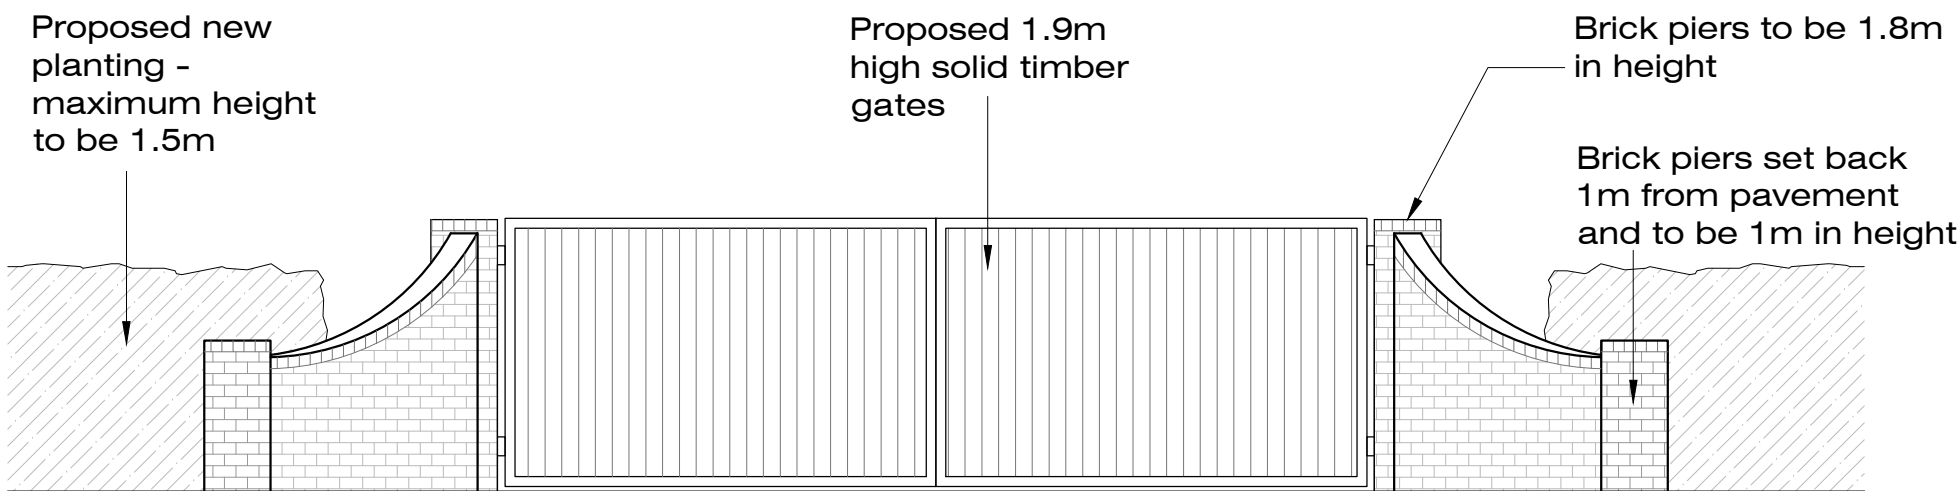

Entrance Elevation - As Proposed 1:50

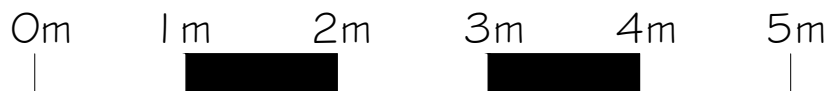

B	General amendments to access - Re-issued for Non-Material Amendment Application	NJ	03-04-24
A	Design and height of gates amended - Re-issued for Planning Application	NJ	10-11-23
-	Issued for Planning Application	NJ	23-08-23
Rev.		By	Date

Wildern Architecture Ltd
The Hawthorns, 105 Dibbles Road,
Warsash, Southampton, SO31 9JL
07920 260758

Project
Hound Corner Fruit Farm, Hamble Lane,
Netley Abbey, Southampton, SO31 5FT
Client
Mr P Harding

Title Entrance Elevations - As Existing and Proposed			
Date	Aug 23	Drawn By	NJ
Job No.	W18-022	Drawing No.	103
Scale	1:50@A1	Revision	B