


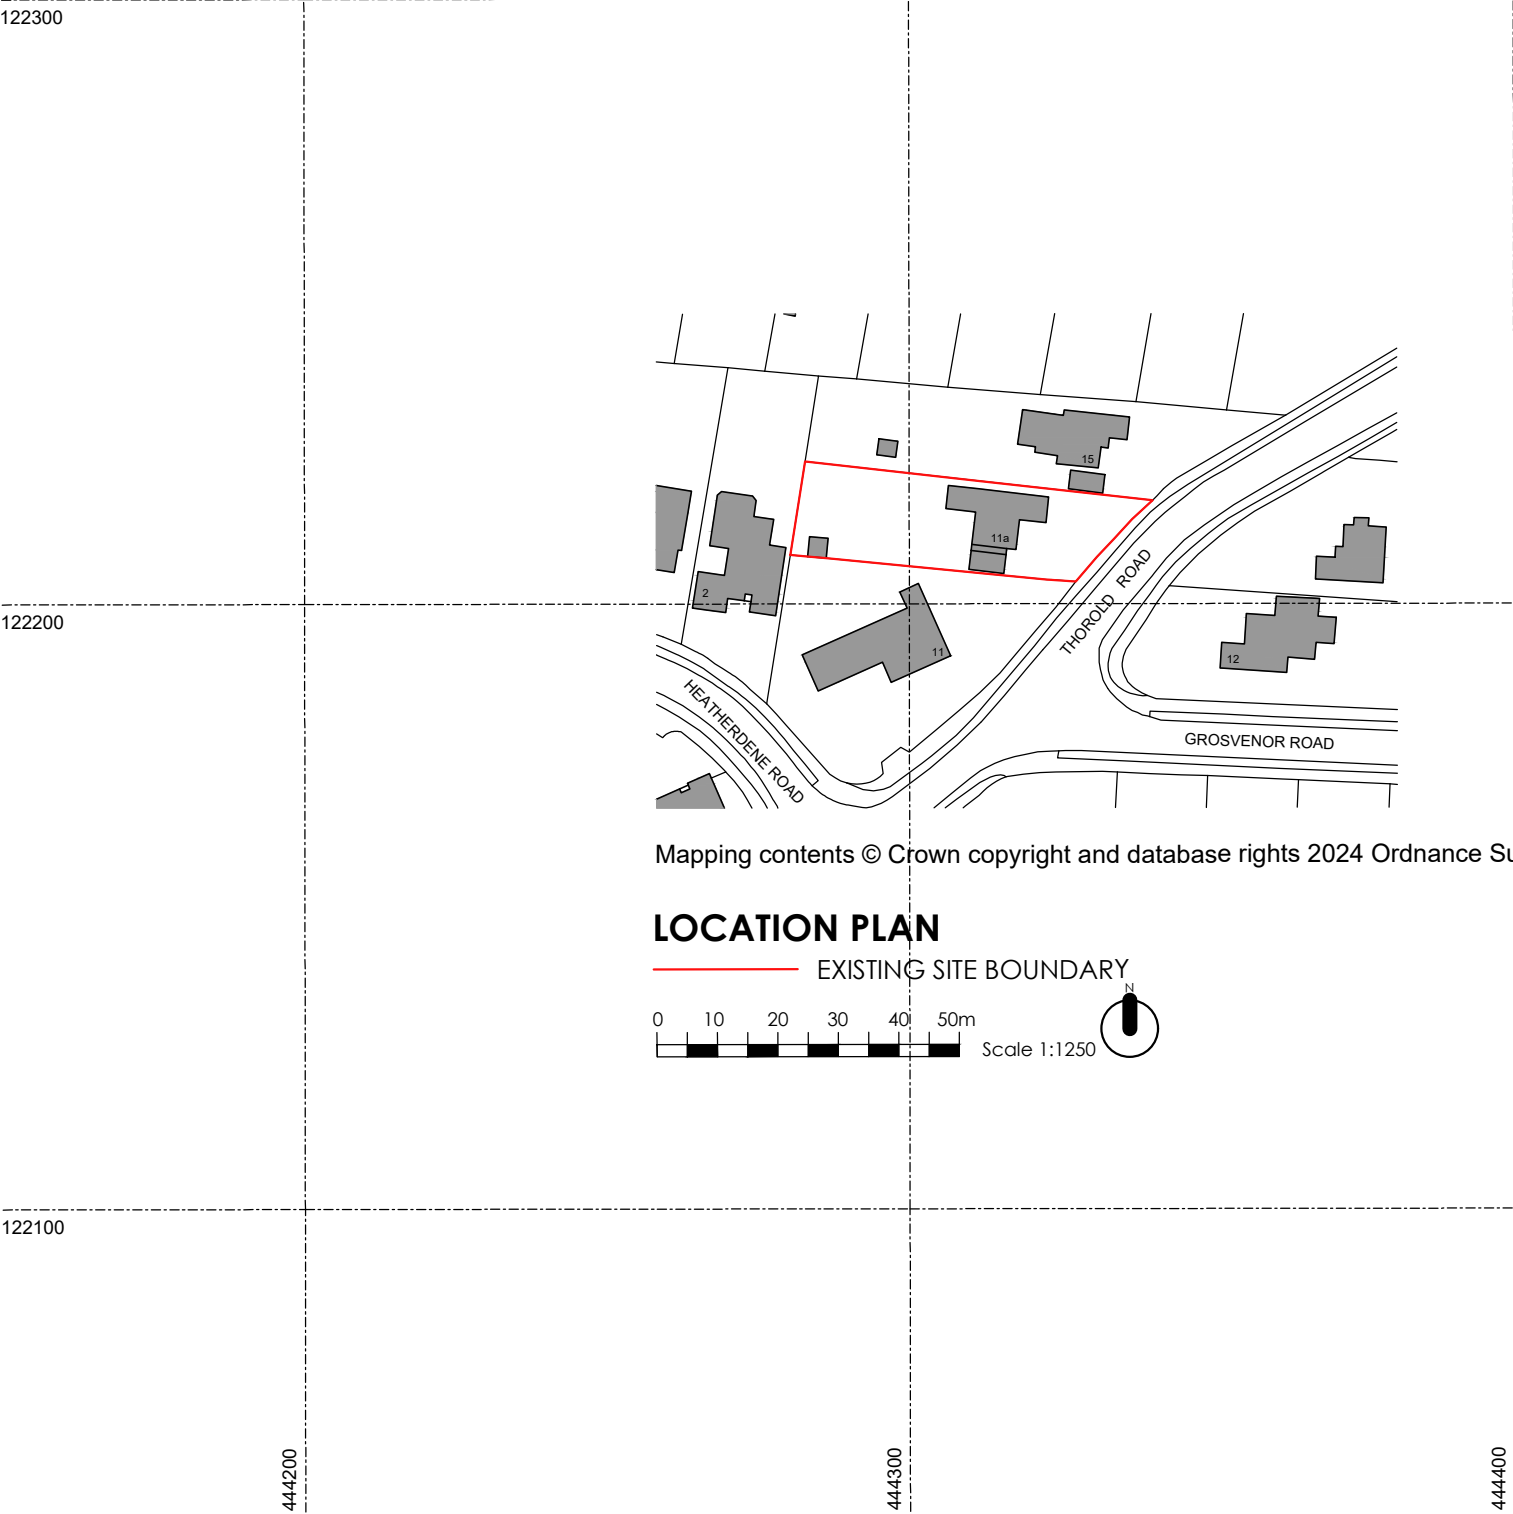

Project Title
11a Thorold Road, Chandlers Ford, SO53 5BS

Drawing No
WG223 100-01

Revision
P01

Scale
1:1250 @ A3

Drawing Title
Site Location Plan

Issue Status
PLANNING ISSUE

Date
March 2024

This drawing has been produced for planning purposes only do not use for any other reason without prior consent of WGADD LTD, this drawing is copyright.

WGADD

Address
WHITE + GRAYARCHITECTURE / DESIGN / DEVELOP LTD
159 Chamberlayne Road, Eastleigh, SOUTHAMPTON,
SO50 5JG.
16 Truleigh Drive, Portslade, BRIGHTON, BN41 2YQ.
Telephone
STEVEN (SOUTHAMPTON) 07909961007,
MARTIN (BRIGHTON) 07788175278
Email
whiteandgray@wgadd.co.uk
Website
www.wgadd.co.uk