


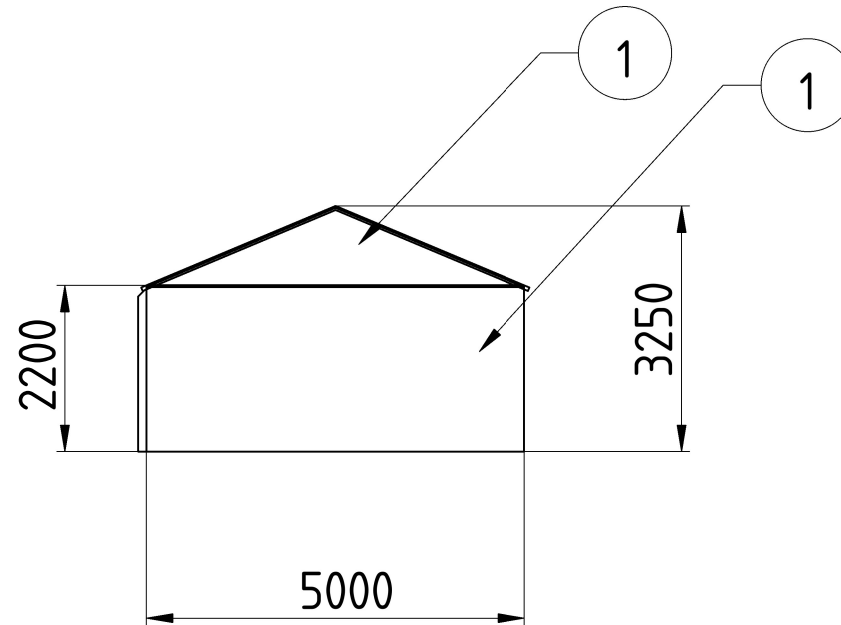

1 - Walls, brick, sand faced

Created by: Danny Horswell	Title: Proposed elevation (Rear)	Size: A4	Sheet: 7	Scale: 1:100
Supplementary information: 71 Ruskin Road - Garage		Drawing no.: -		
		Date: 10/04/2024		Revision: REV A

