


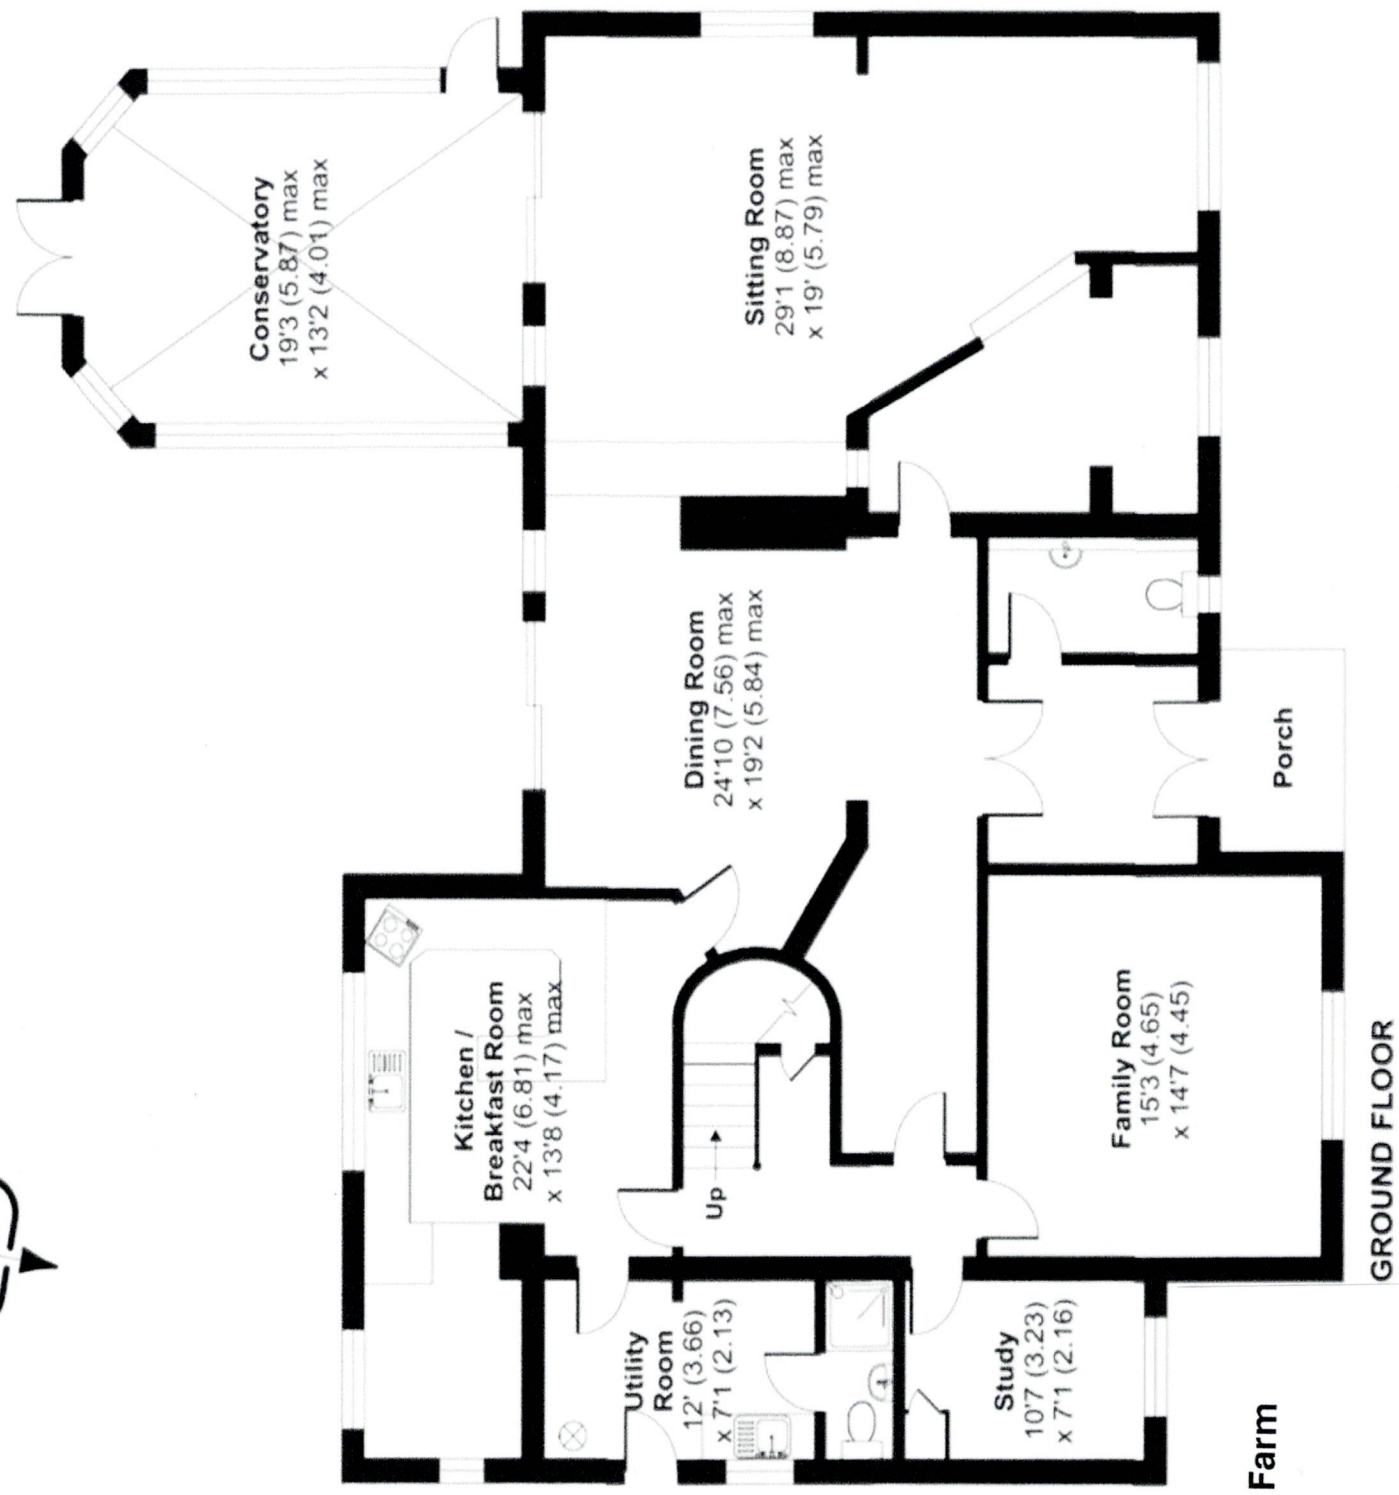

James Mead Farm
Scale 1 : 100

GROUND FLOOR