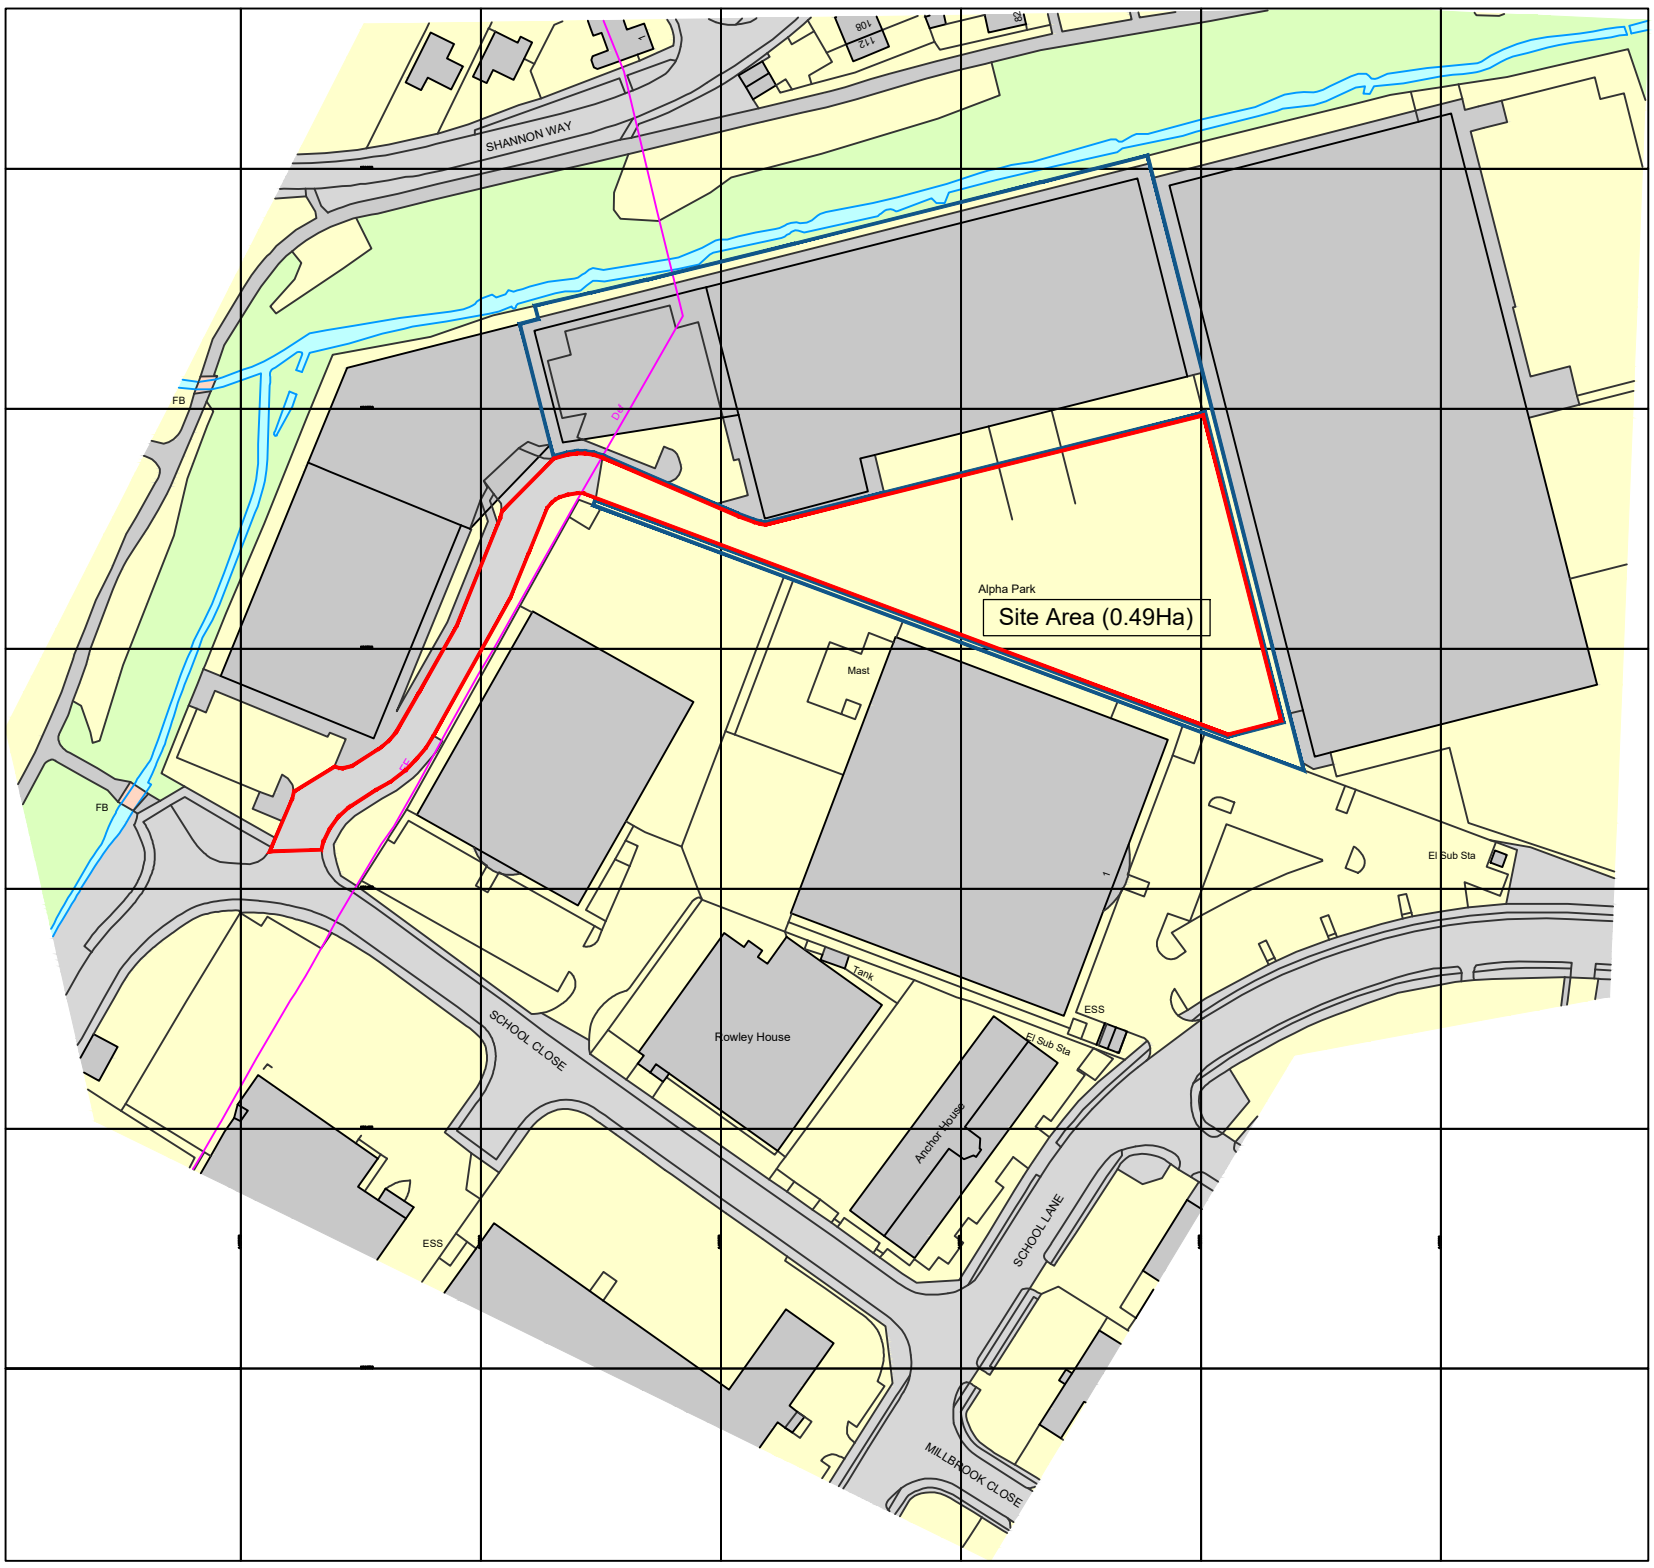


Ordnance Survey, (c) Crown Copyright 2024. All rights reserved. Licence number 100022432

scale 1:1250 0 50m

Revision	Date	By	Remarks
P01	25.03.24	HR	First Issue

TRIANGLE ARCHITECTS
Tel: 0161 272 3500
E-mail: studio@trianglearchitects.co.uk
Web: www.trianglearchitects.co.uk
Twitter: @TriangleArch
Raven House,
113 Fairfield Street,
Manchester,
M12 6EL
©TRIANGLE ARCHITECTS LIMITED

Client:	Charles Kendall
Project:	Charles Kendall Warehouse
Drawing Name:	Location Plan

Date:	Scale @A3:	Project Number:	Drawing Number:	Drawing Purpose:	Revision:
03/2024	1:1250	24-009	3000	PLANNING	P01

Drawn:	Checked:	Status:	Project	Originator	Vol/Sys	Level	Type	Role	Number
HR			CHA	TRI	ZZ	00	DR	A	3000