



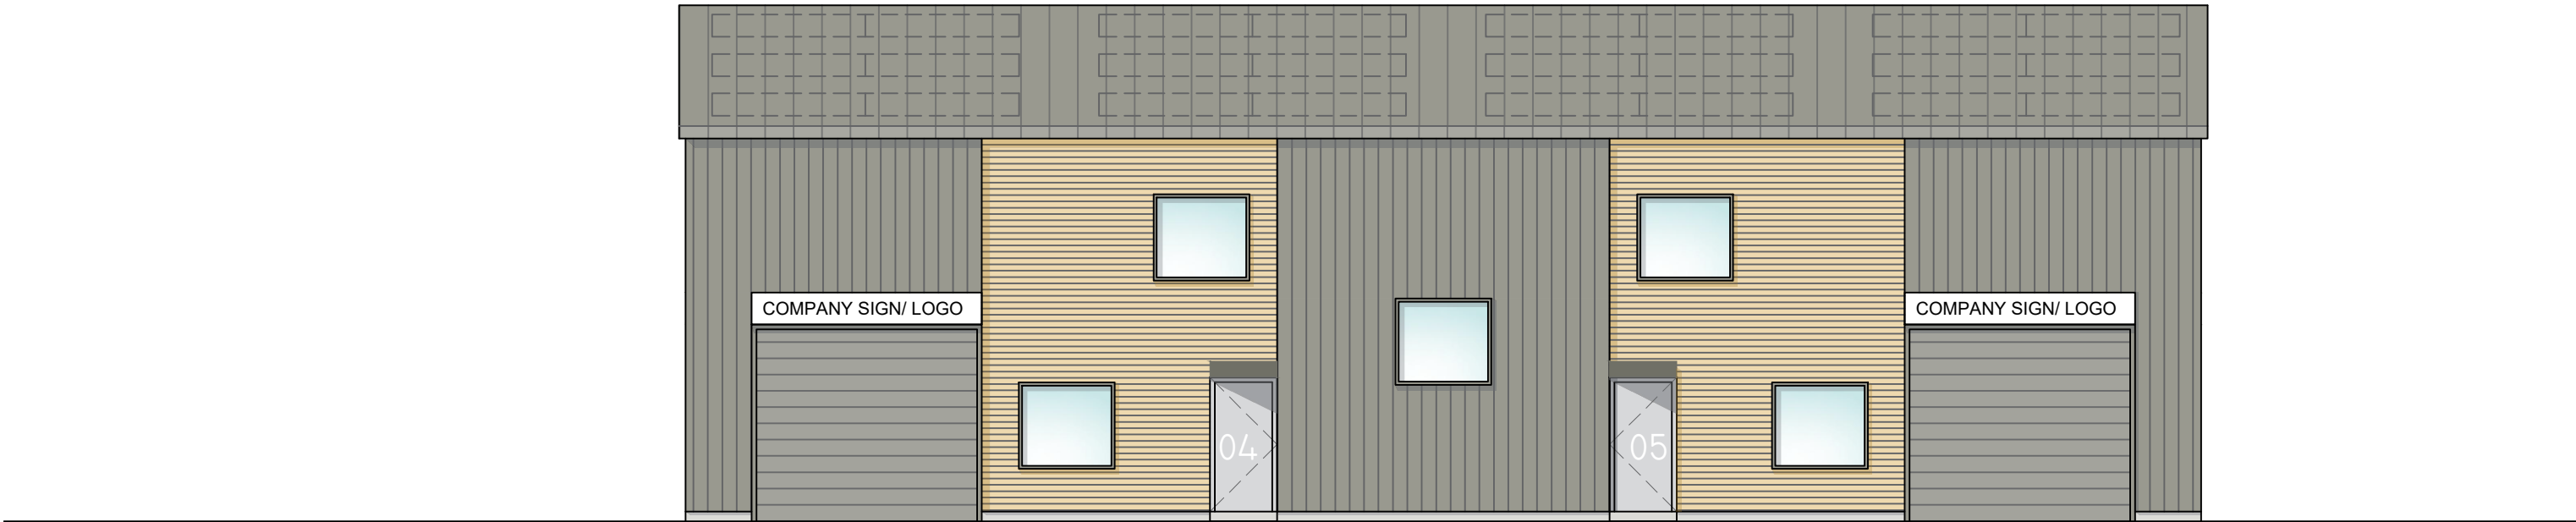


Unit B Front Elevation (South West)

- KEY:
- WALL- VERTICAL LARCH CLADDING
 - WALL- HORIZONTAL LARCH CLADDING
 - WALL- STANDING SEAM ZINC CLADDING
 - ROOF- STANDING SEAM ZINC
 - INDICATIVE SOLAR PANELS

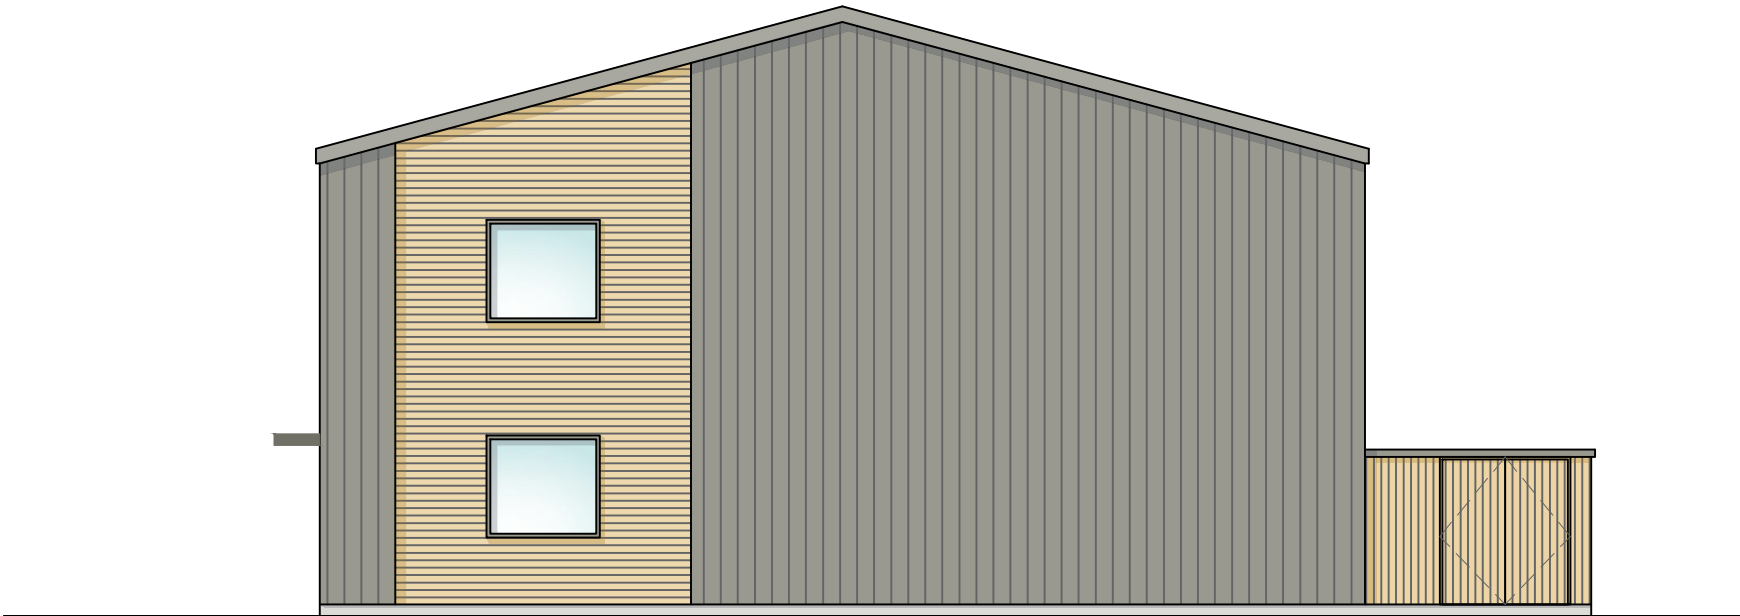

Unit B Side Elevation (South East)

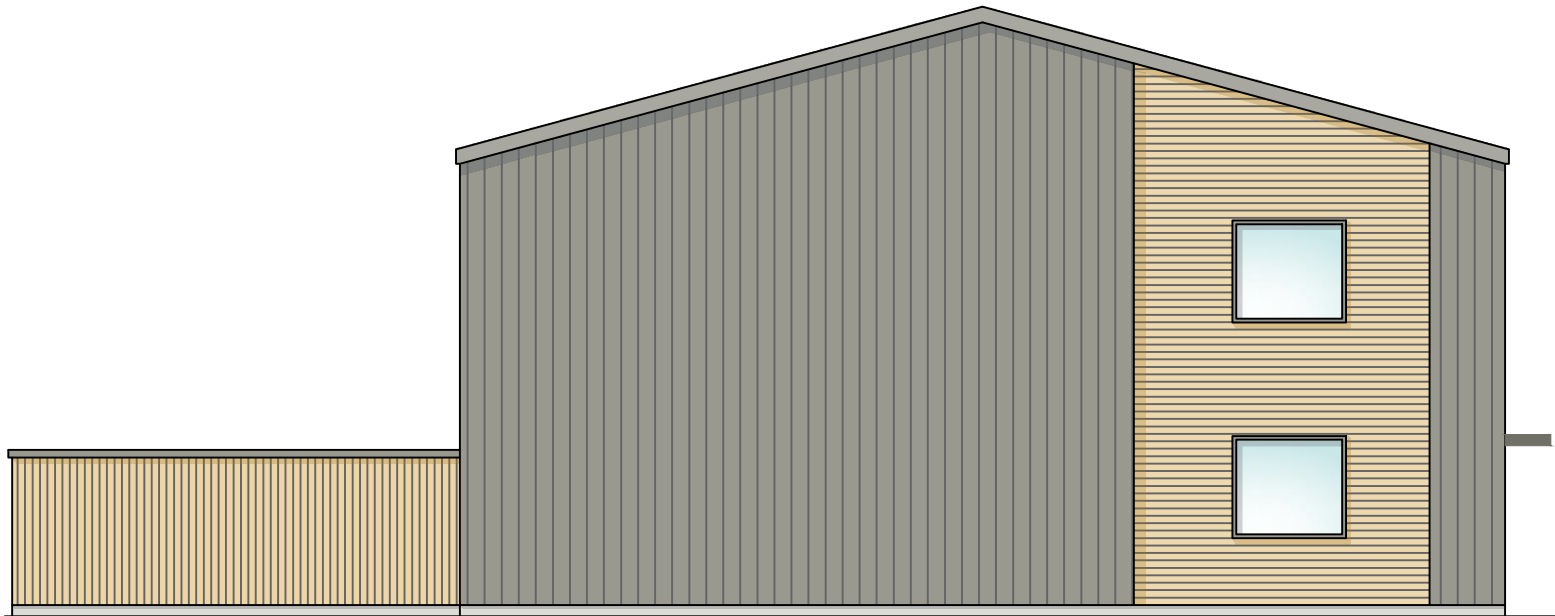

Unit B Side Elevation (North West)

B	04.04.24	Minor Amended
A	28.03.24	Amended Entrance

REVISIONS

PLANNING

RADLEY HOUSE
PARTNERSHIP | CHARTERED ARCHITECTS

t. 01962842228
e. architects@radleyhouse.co.uk
w. www.radleyhouse.co.uk

20 Staple Gardens | Winchester | SO23 8SR


JOB | Moorlands Farm

DWG | Unit B Elevations

S | 1:100@A2

D | MAR 24

No. | 7912_D06/B

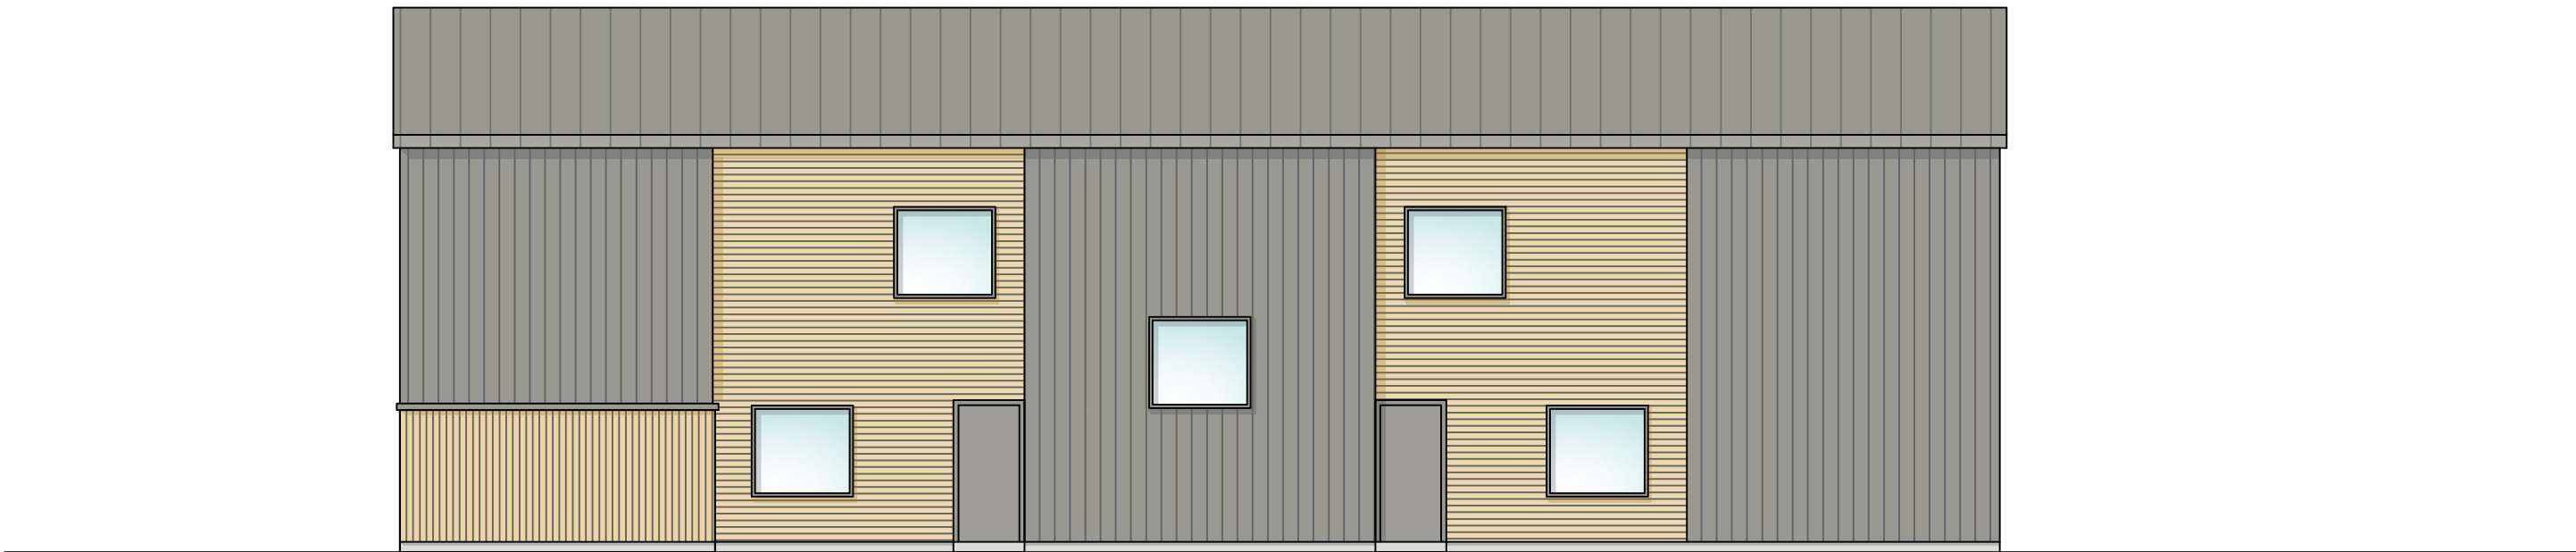

Unit B Rear Elevation (North East)

