




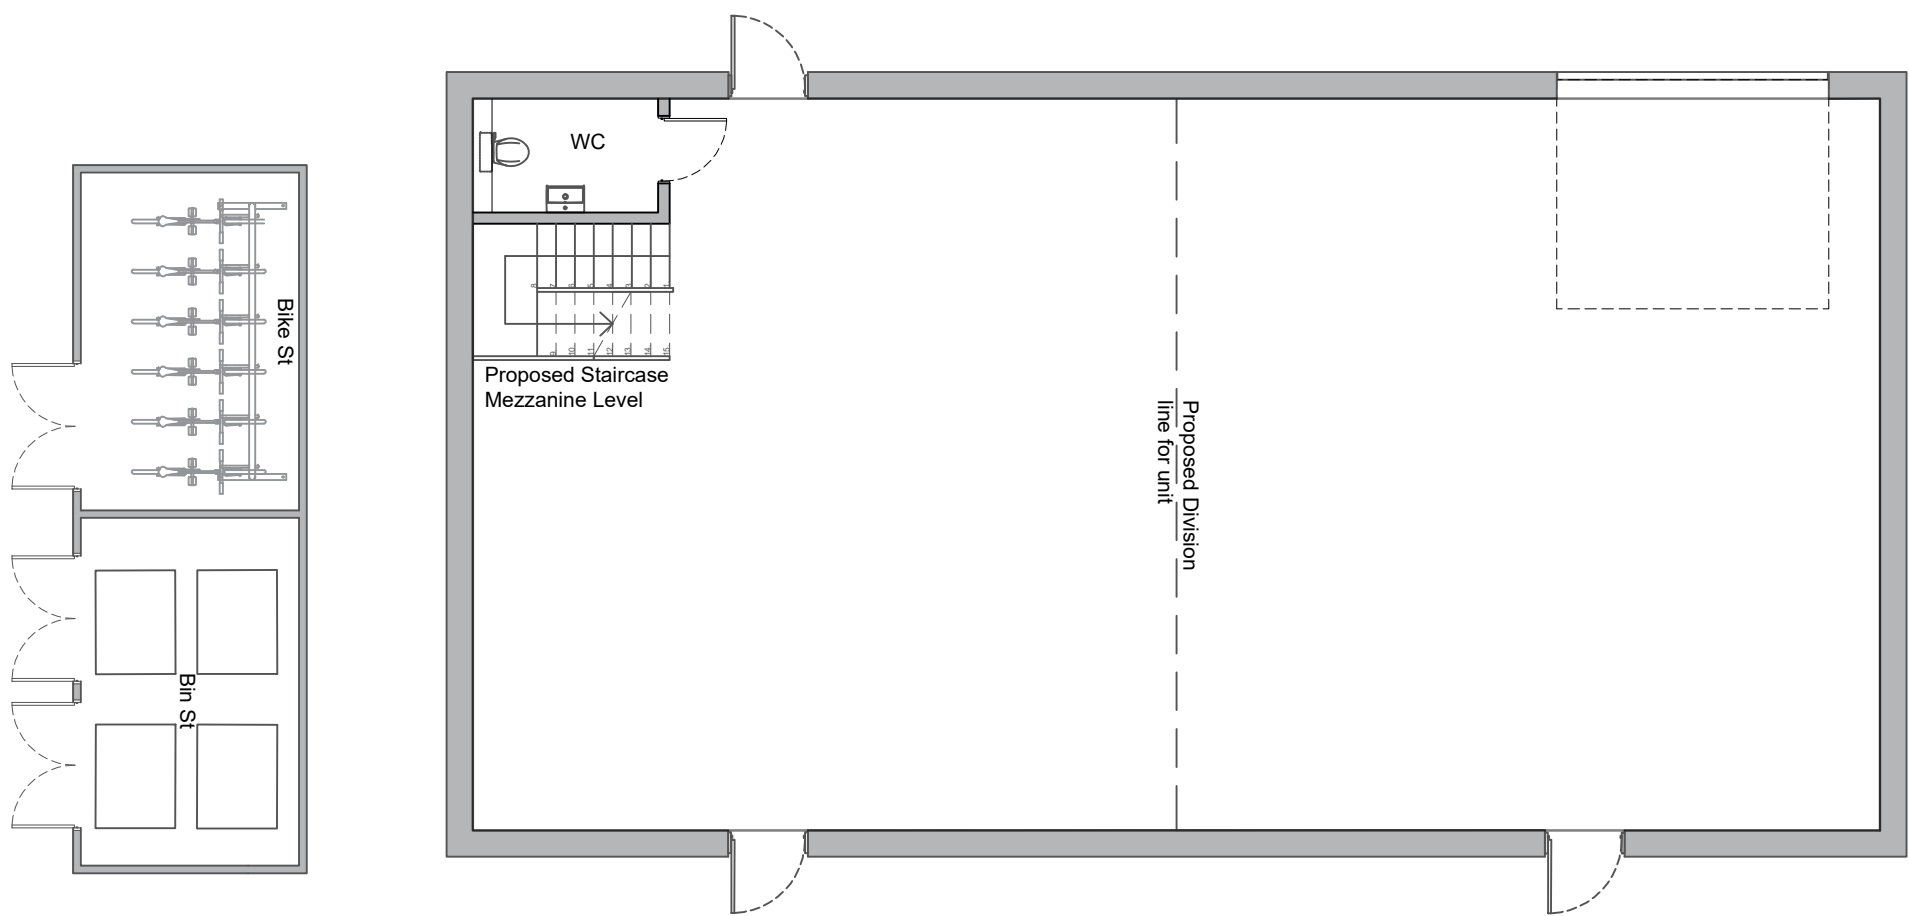

Unit E Proposed Ground Floor Plan

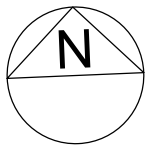

Unit E Proposed Roof Plan

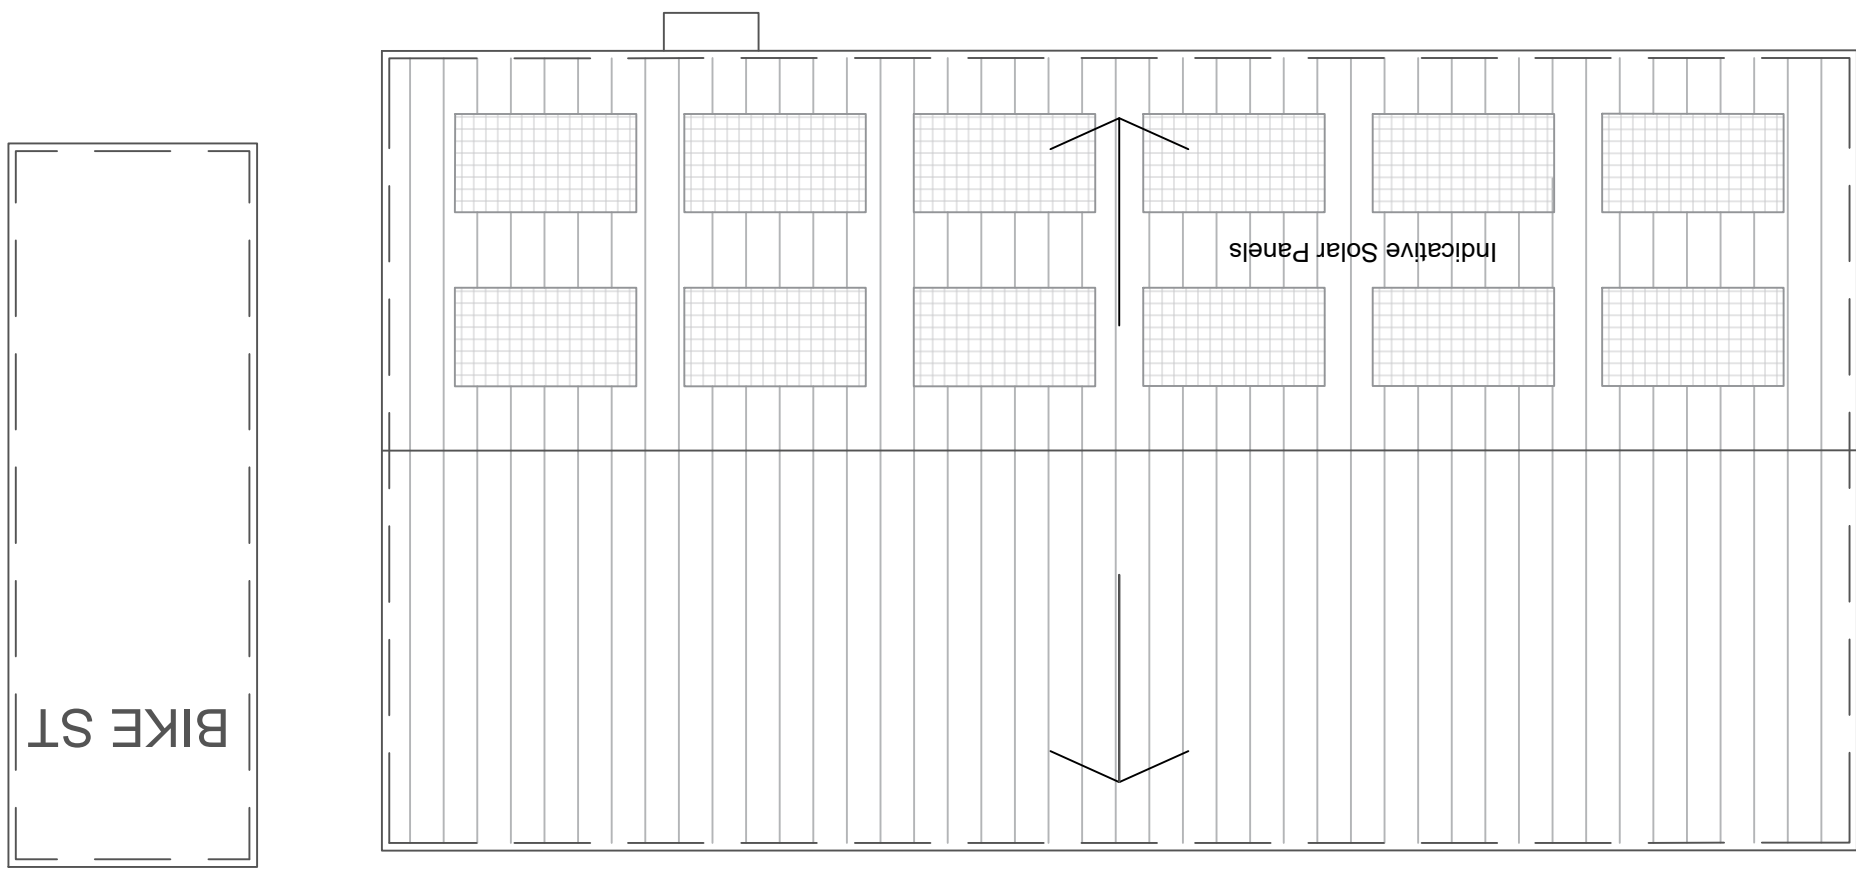

REVISIONS

RADLEY HOUSE
PARTNERSHIP | CHARTERED ARCHITECTS

t. 01962842228
e. architects@radleyhouse.co.uk
w. www.radleyhouse.co.uk

20 Staple Gardens | Winchester | SO23 8SR

JOB | Moorlands Farm

DWG | Unit E Proposed Floor Plans

S | 1:100@A2

D | MAR 24

No. | 7912_D11

