

KEY:


WALL- VERTICAL LARCH CLADDING

WALL- HORIZONTAL LARCH CLADDING


WALL- STANDING SEAM ZINC CLADDING

ROOF- STANDING SEAM ZINC


INDICATIVE SOLAR PANELS

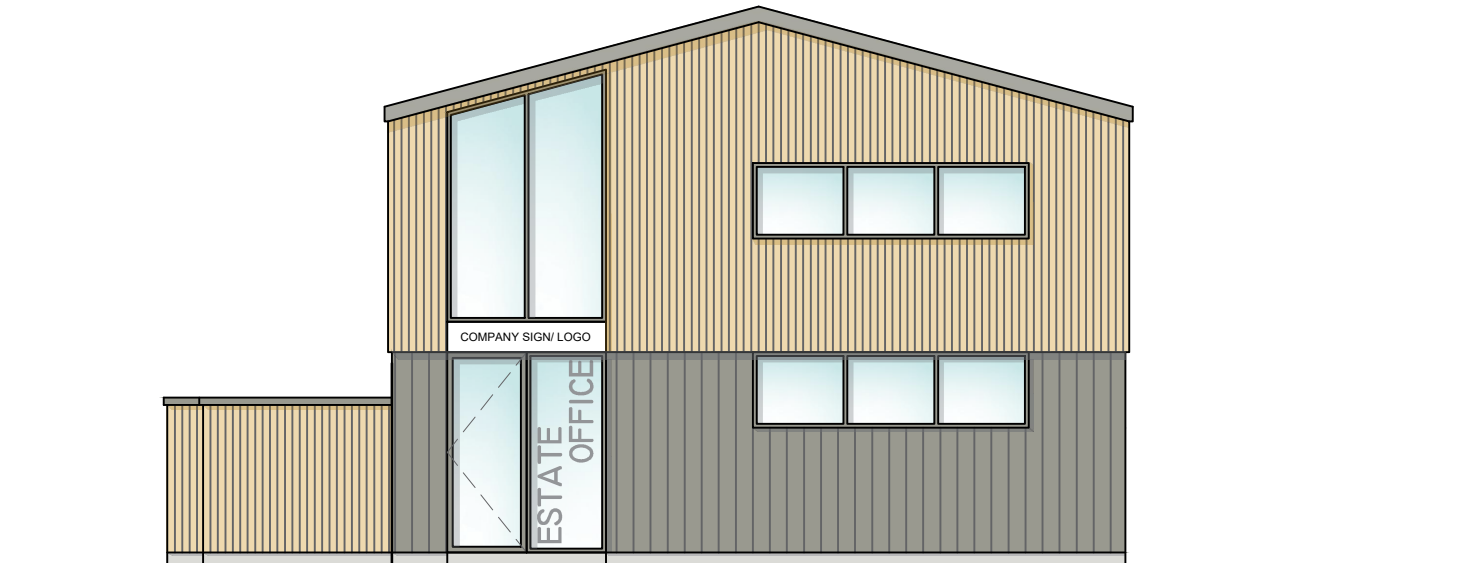

Unit C Front Elevation (South East)

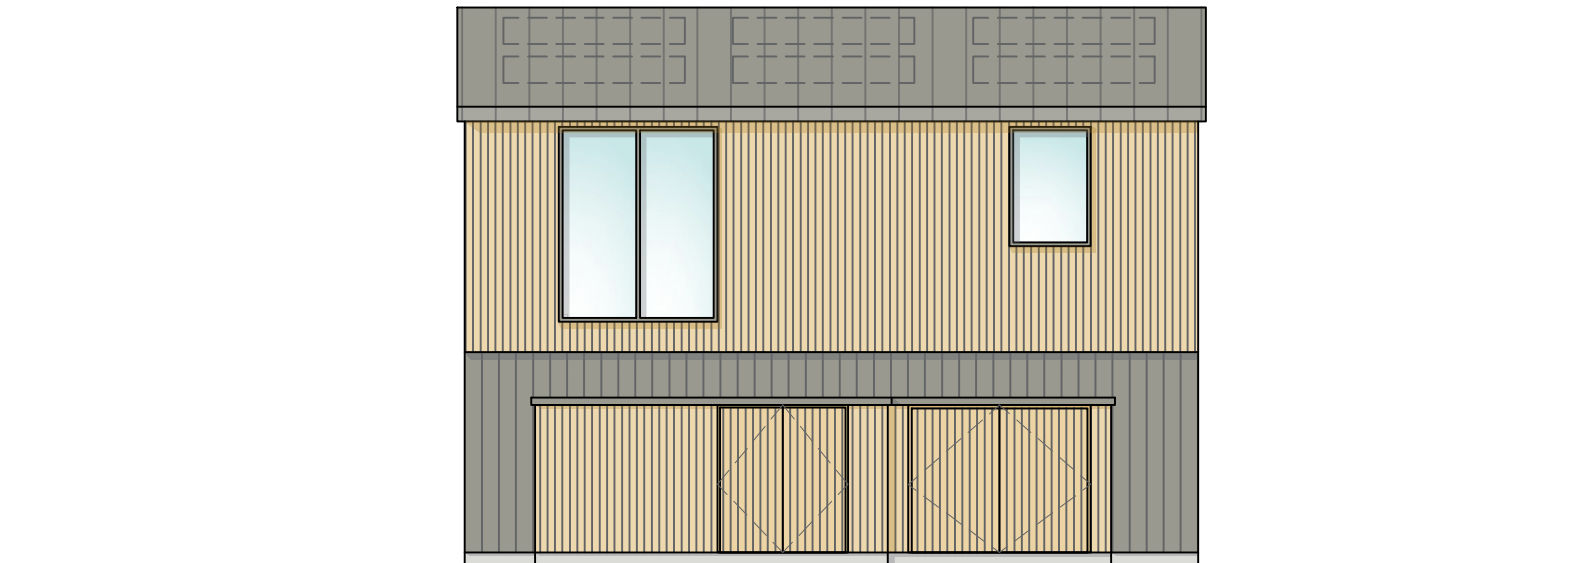

Unit C Rear Elevation (South West)

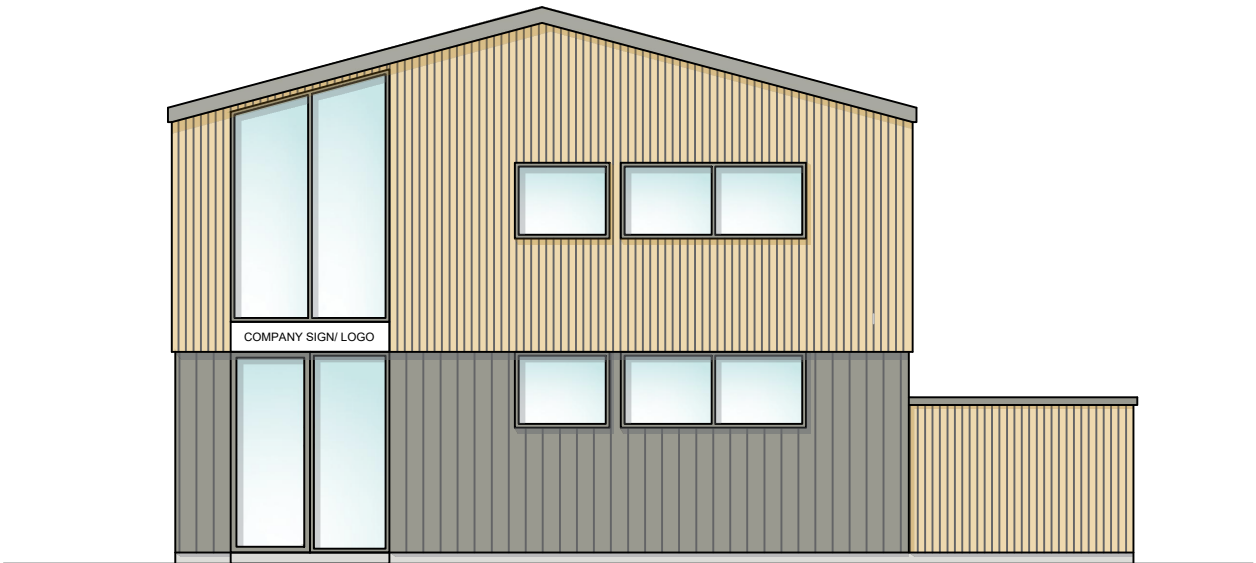

Unit C Side Elevation (North West)



Unit C Side Elevation (North East)

B	04.04.24	Minor Amended
A	28.03.24	Amended Entrance

REVISIONS

PLANNING

RADLEY
HOUSE

PARTNERSHIP

CHARTERED
ARCHITECTS

t. 01962842228
e. architects@radleyhouse.co.uk
w. www.radleyhouse.co.uk

20 Staple Gardens | Winchester | SO23 8SR

JOB | Moorlands Farm

DWG | Unit C Elevations

S | 1:100@A2

D | MAR 24

No. | 7912_D08/B

