



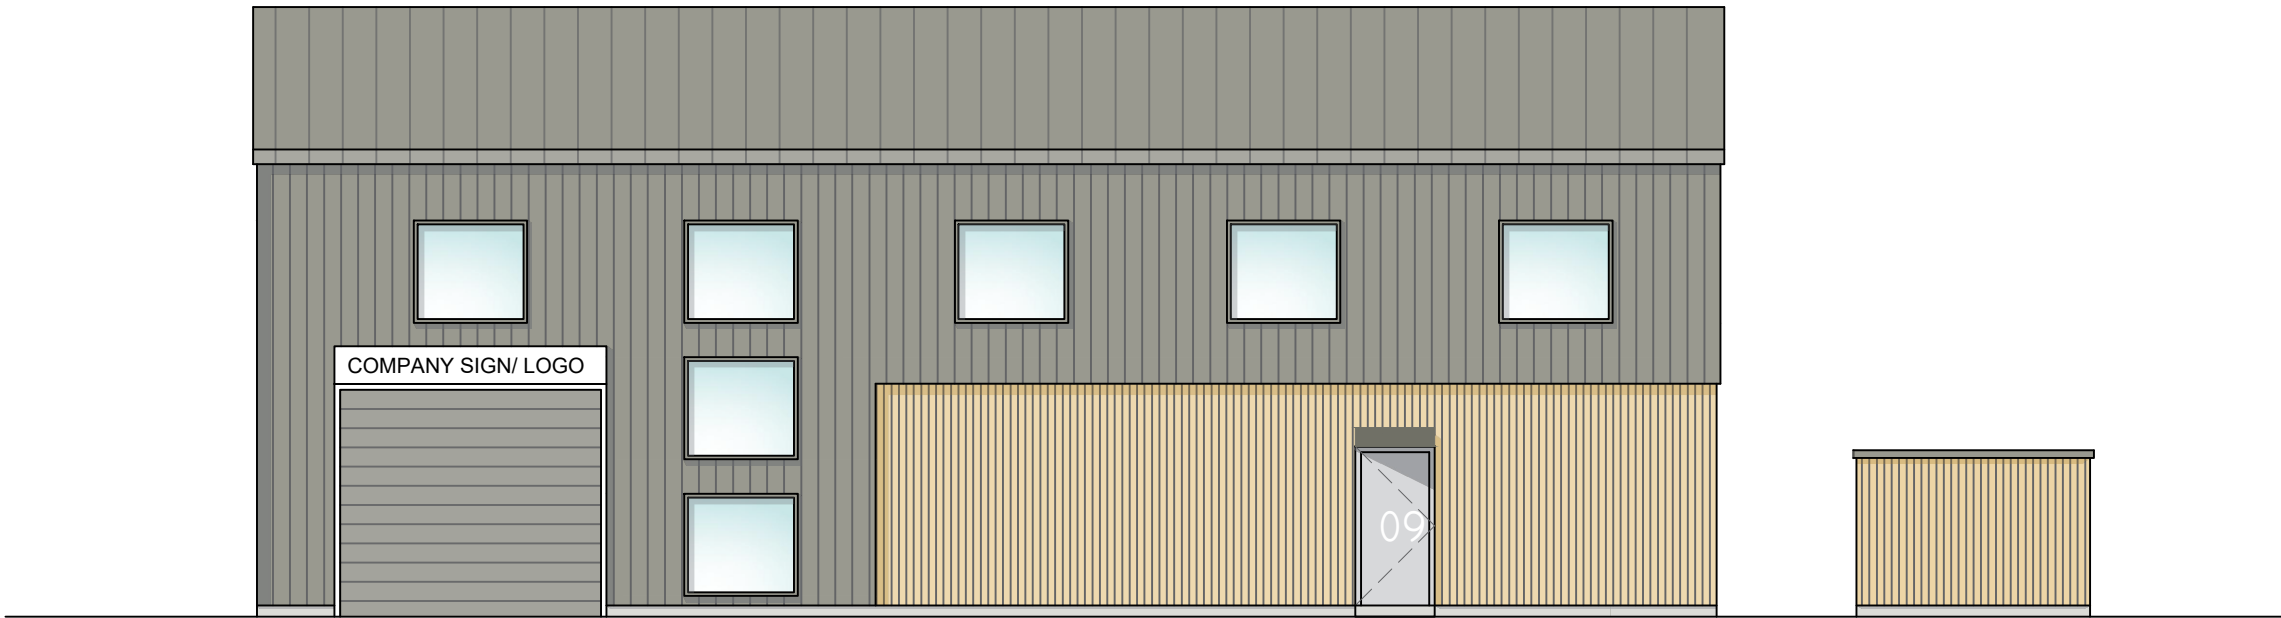

Unit E Front Elevation (North West)


- KEY:
- WALL- VERTICAL LARCH CLADDING
 - WALL- HORIZONTAL LARCH CLADDING
 - WALL- STANDING SEAM ZINC CLADDING
 - ROOF- STANDING SEAM ZINC
 - INDICATIVE SOLAR PANELS

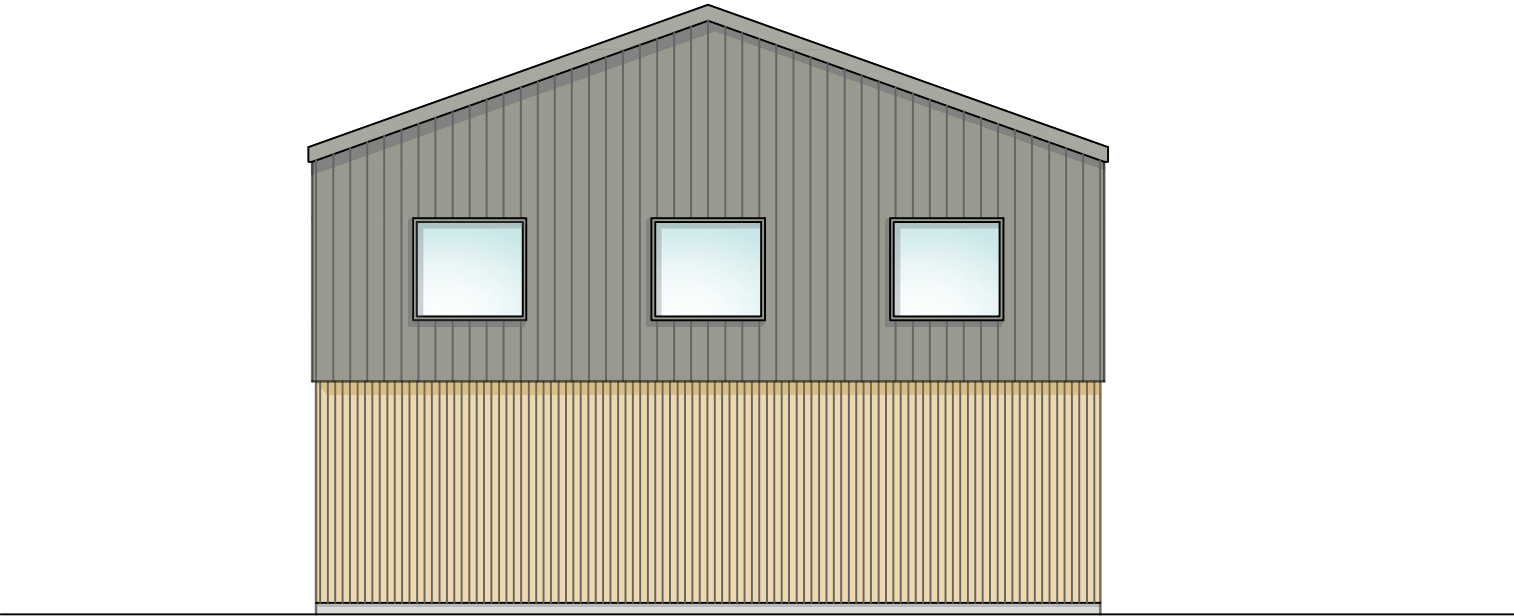


Unit E Side Elevation (North East)



Unit E Side Elevation (South West)

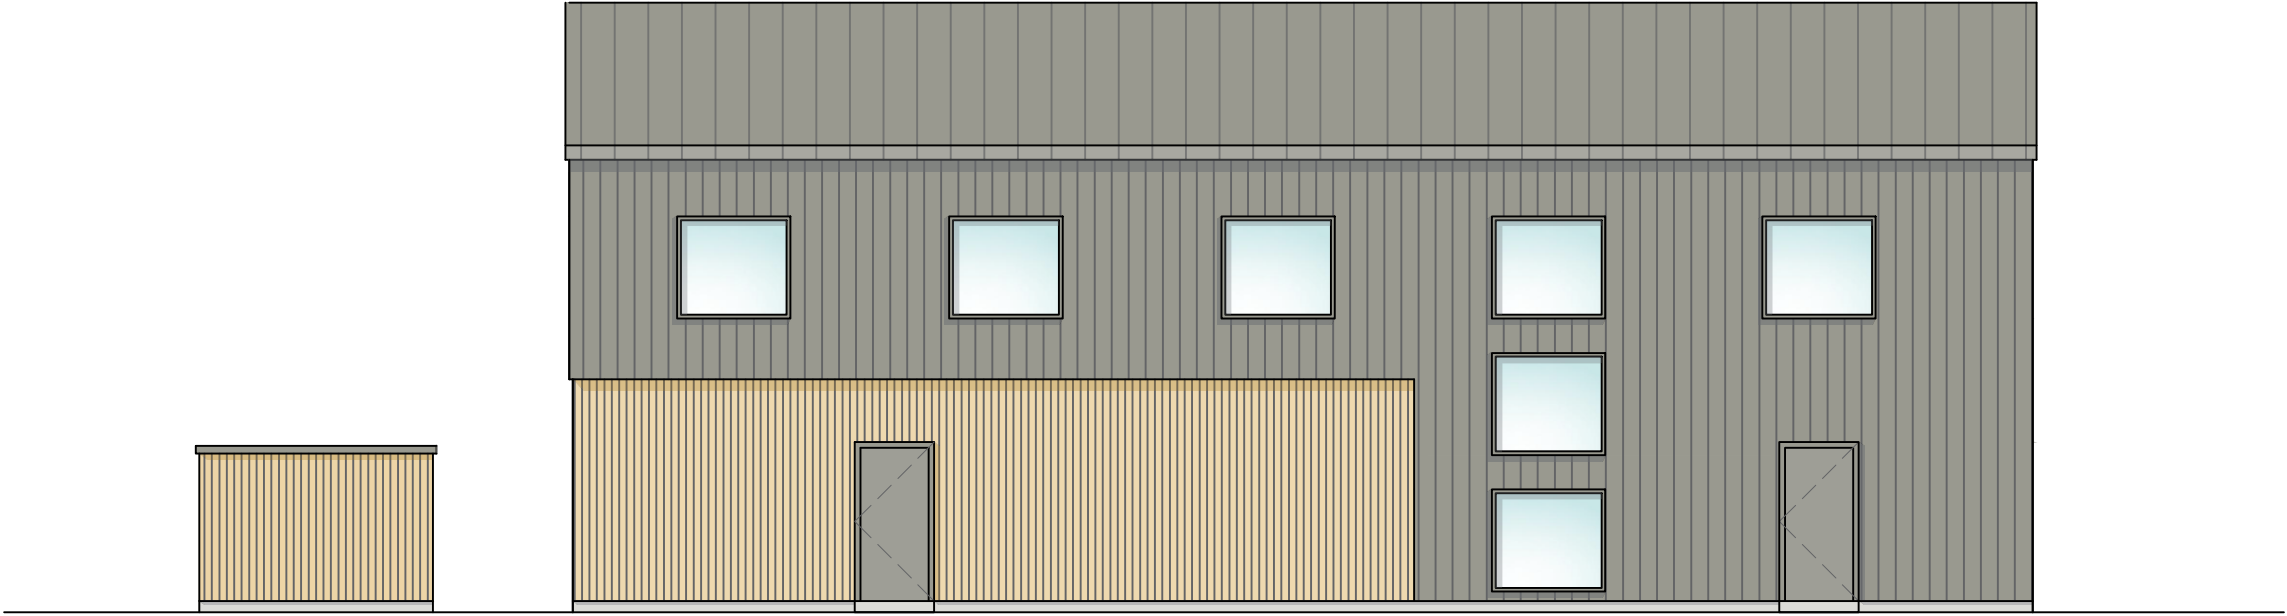

Unit E Rear Elevation (South East)

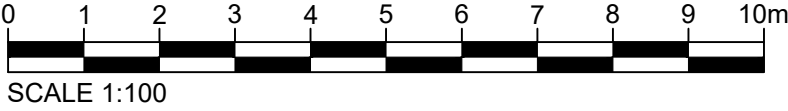

A | 04.04.24 | Minor Amended
REVISIONS

PLANNING

RADLEY HOUSE
PARTNERSHIP | CHARTERED ARCHITECTS

t. 01962842228
e. architects@radleyhouse.co.uk
w. www.radleyhouse.co.uk

20 Staple Gardens | Winchester | SO23 8SR

JOB | Moorlands Farm

DWG | Unit E Elevations

S | 1:100@A2

D | MAR 24

No. | 7912_D12/A