
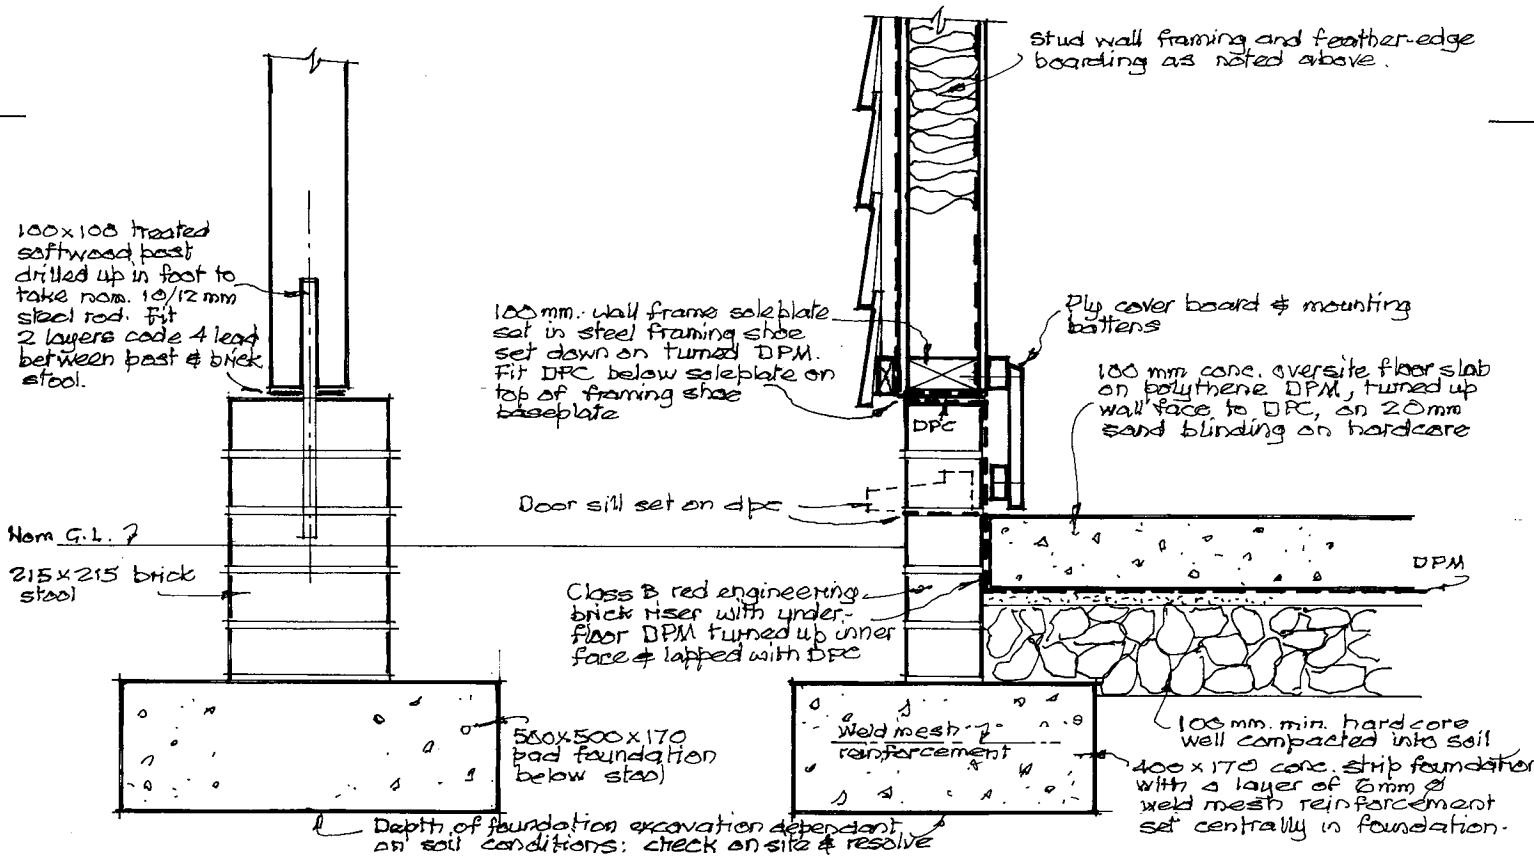


0 100 200 300 400 500
SCALE OF MILLIMETRES

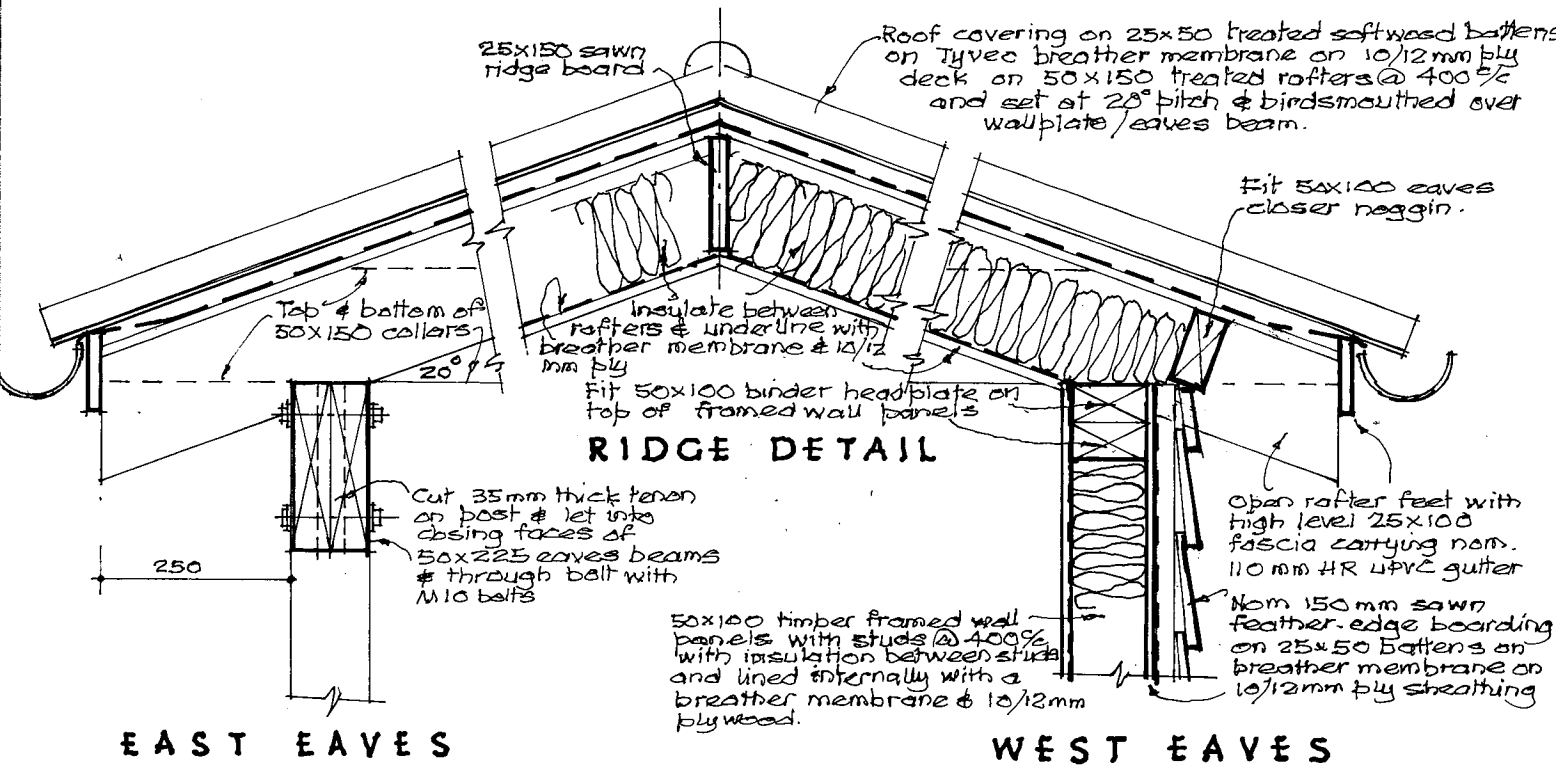

POST, STOOL & PAD FOUNDATION

TIMBER FRAME & STRIP FOUNDATION

S & N DAW - Proposed Timber Framed Shed at 27 Darwin Road, Eastleigh, Hampshire SO50 4GZ

SECTION DETAILS

Scale 1:10 (A4)

Date: March 2024

Dwg. No. 02.24/01 - 3

martin griffin

Building & Design Consultant

023 80 610502 / 07748 963630