
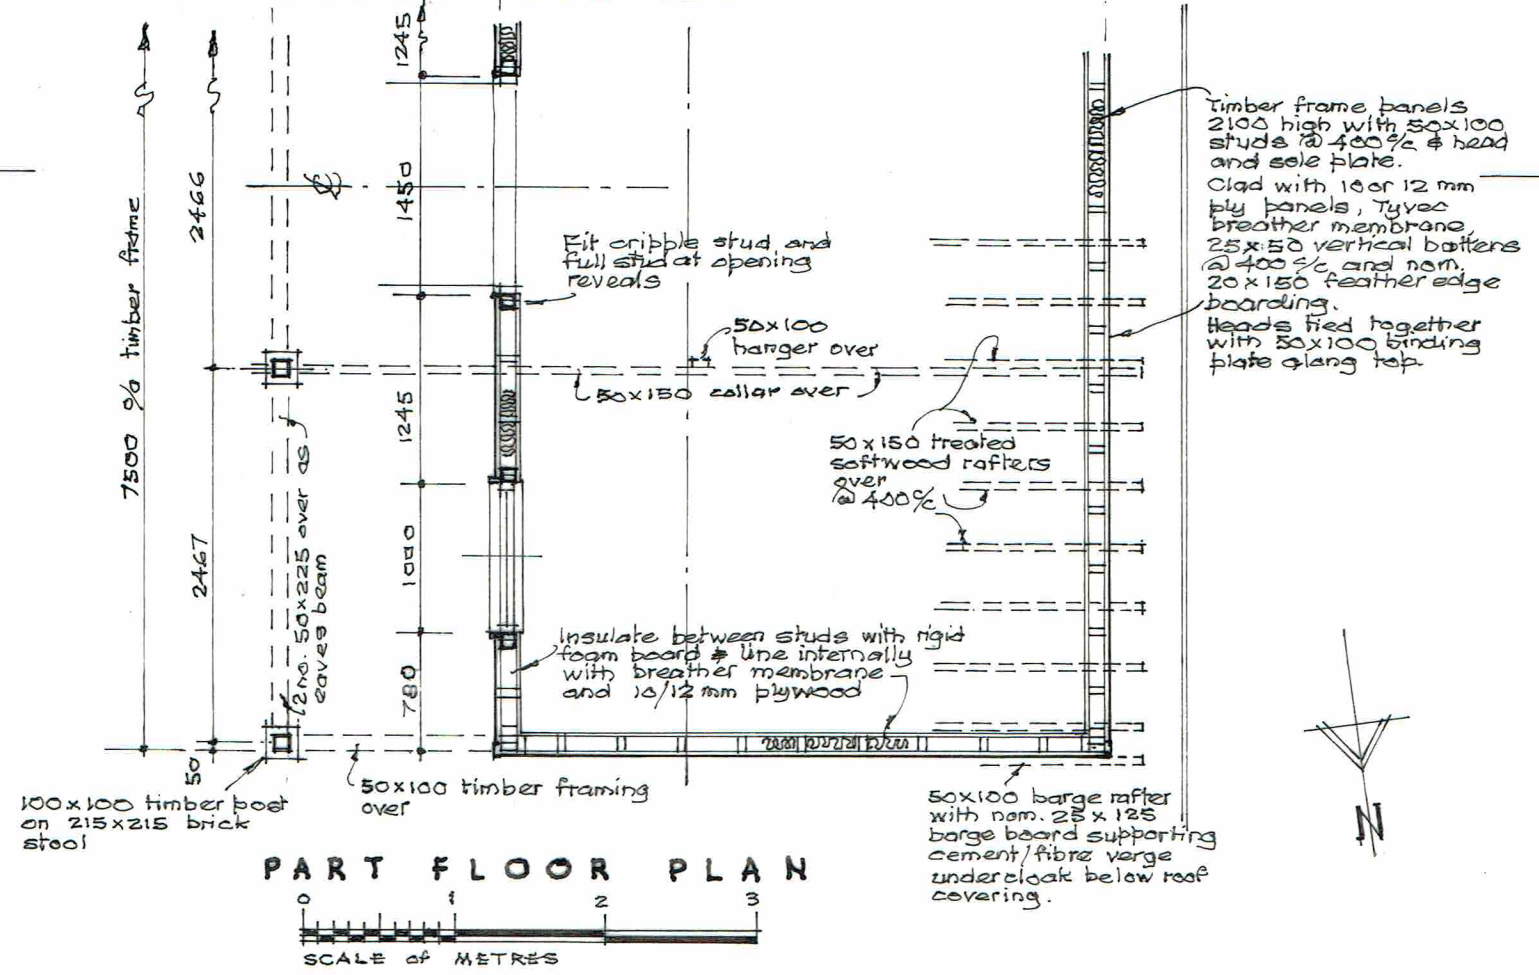


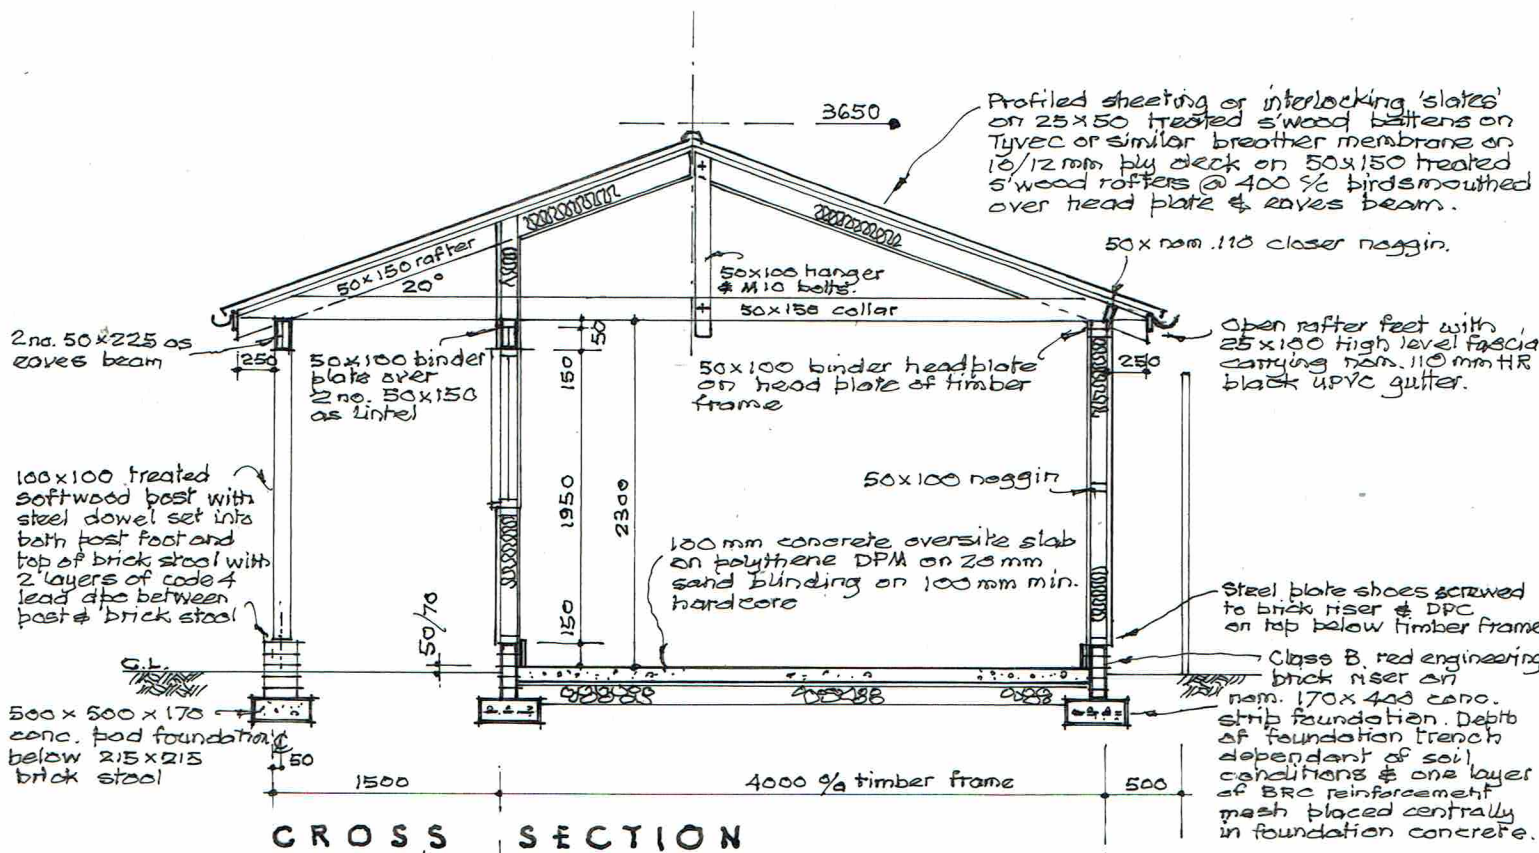

S. & N. DAW - Proposed Timber Framed Shed at 27 Darwin Road, Eastleigh, Hampshire SO50 4GZ

## PART PLAN & CROSS SECTION

Scale 1:50 (A4)

Date: March 2024

Dwg. No. 02.24/01 - 2

**martin griffin**

Building & Design Consultant

023 80 610502 / 07748 963630