




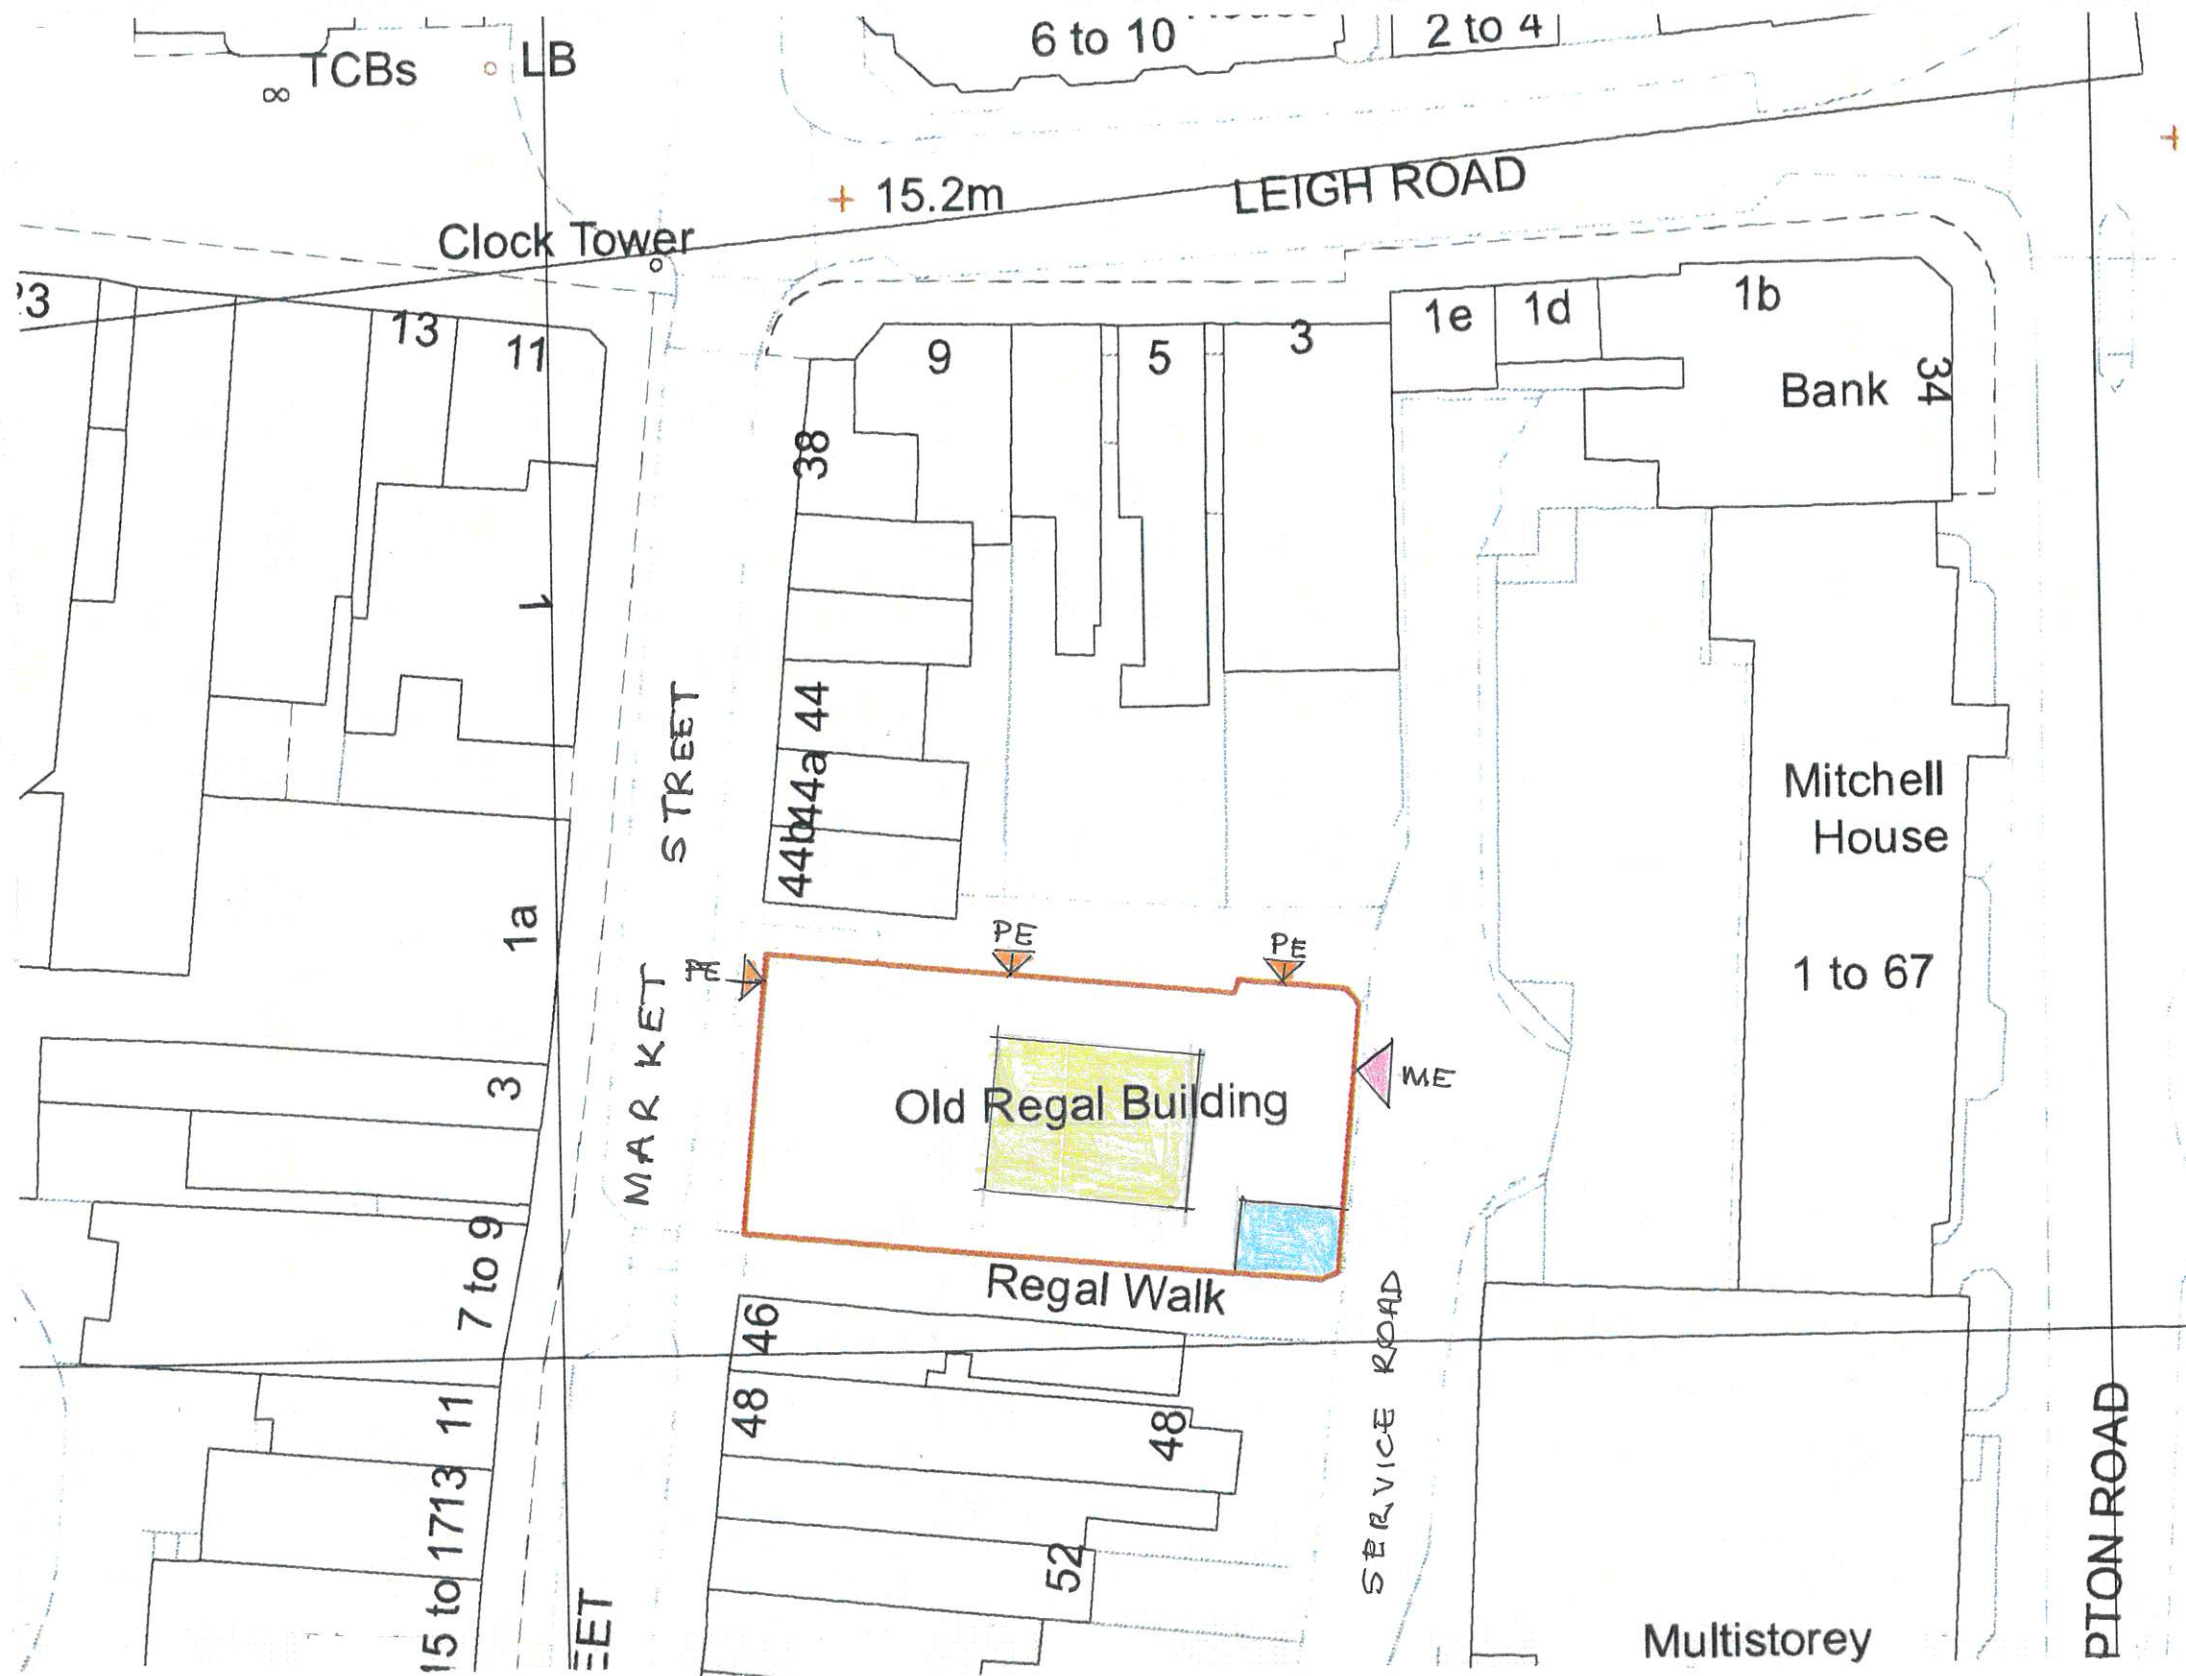

Legend

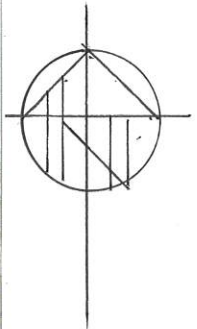

Material & plant storage area.

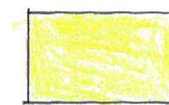


Welfare & toilet area



PE pedestrian entrance



ME material & plant entrance.

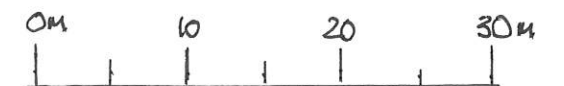

Scale bar 1:500

Site set up plan - Regal Building, Market Street, Eastleigh Hants.

scale 1:500
drawing no RB.006.
date April 24.