


Location Plan

Site Address: Bampton House, Hursley Road, Chandler's Ford, SO53 2TA



Date Produced: 15-Apr-2024

Scale: 1:1250 @A3

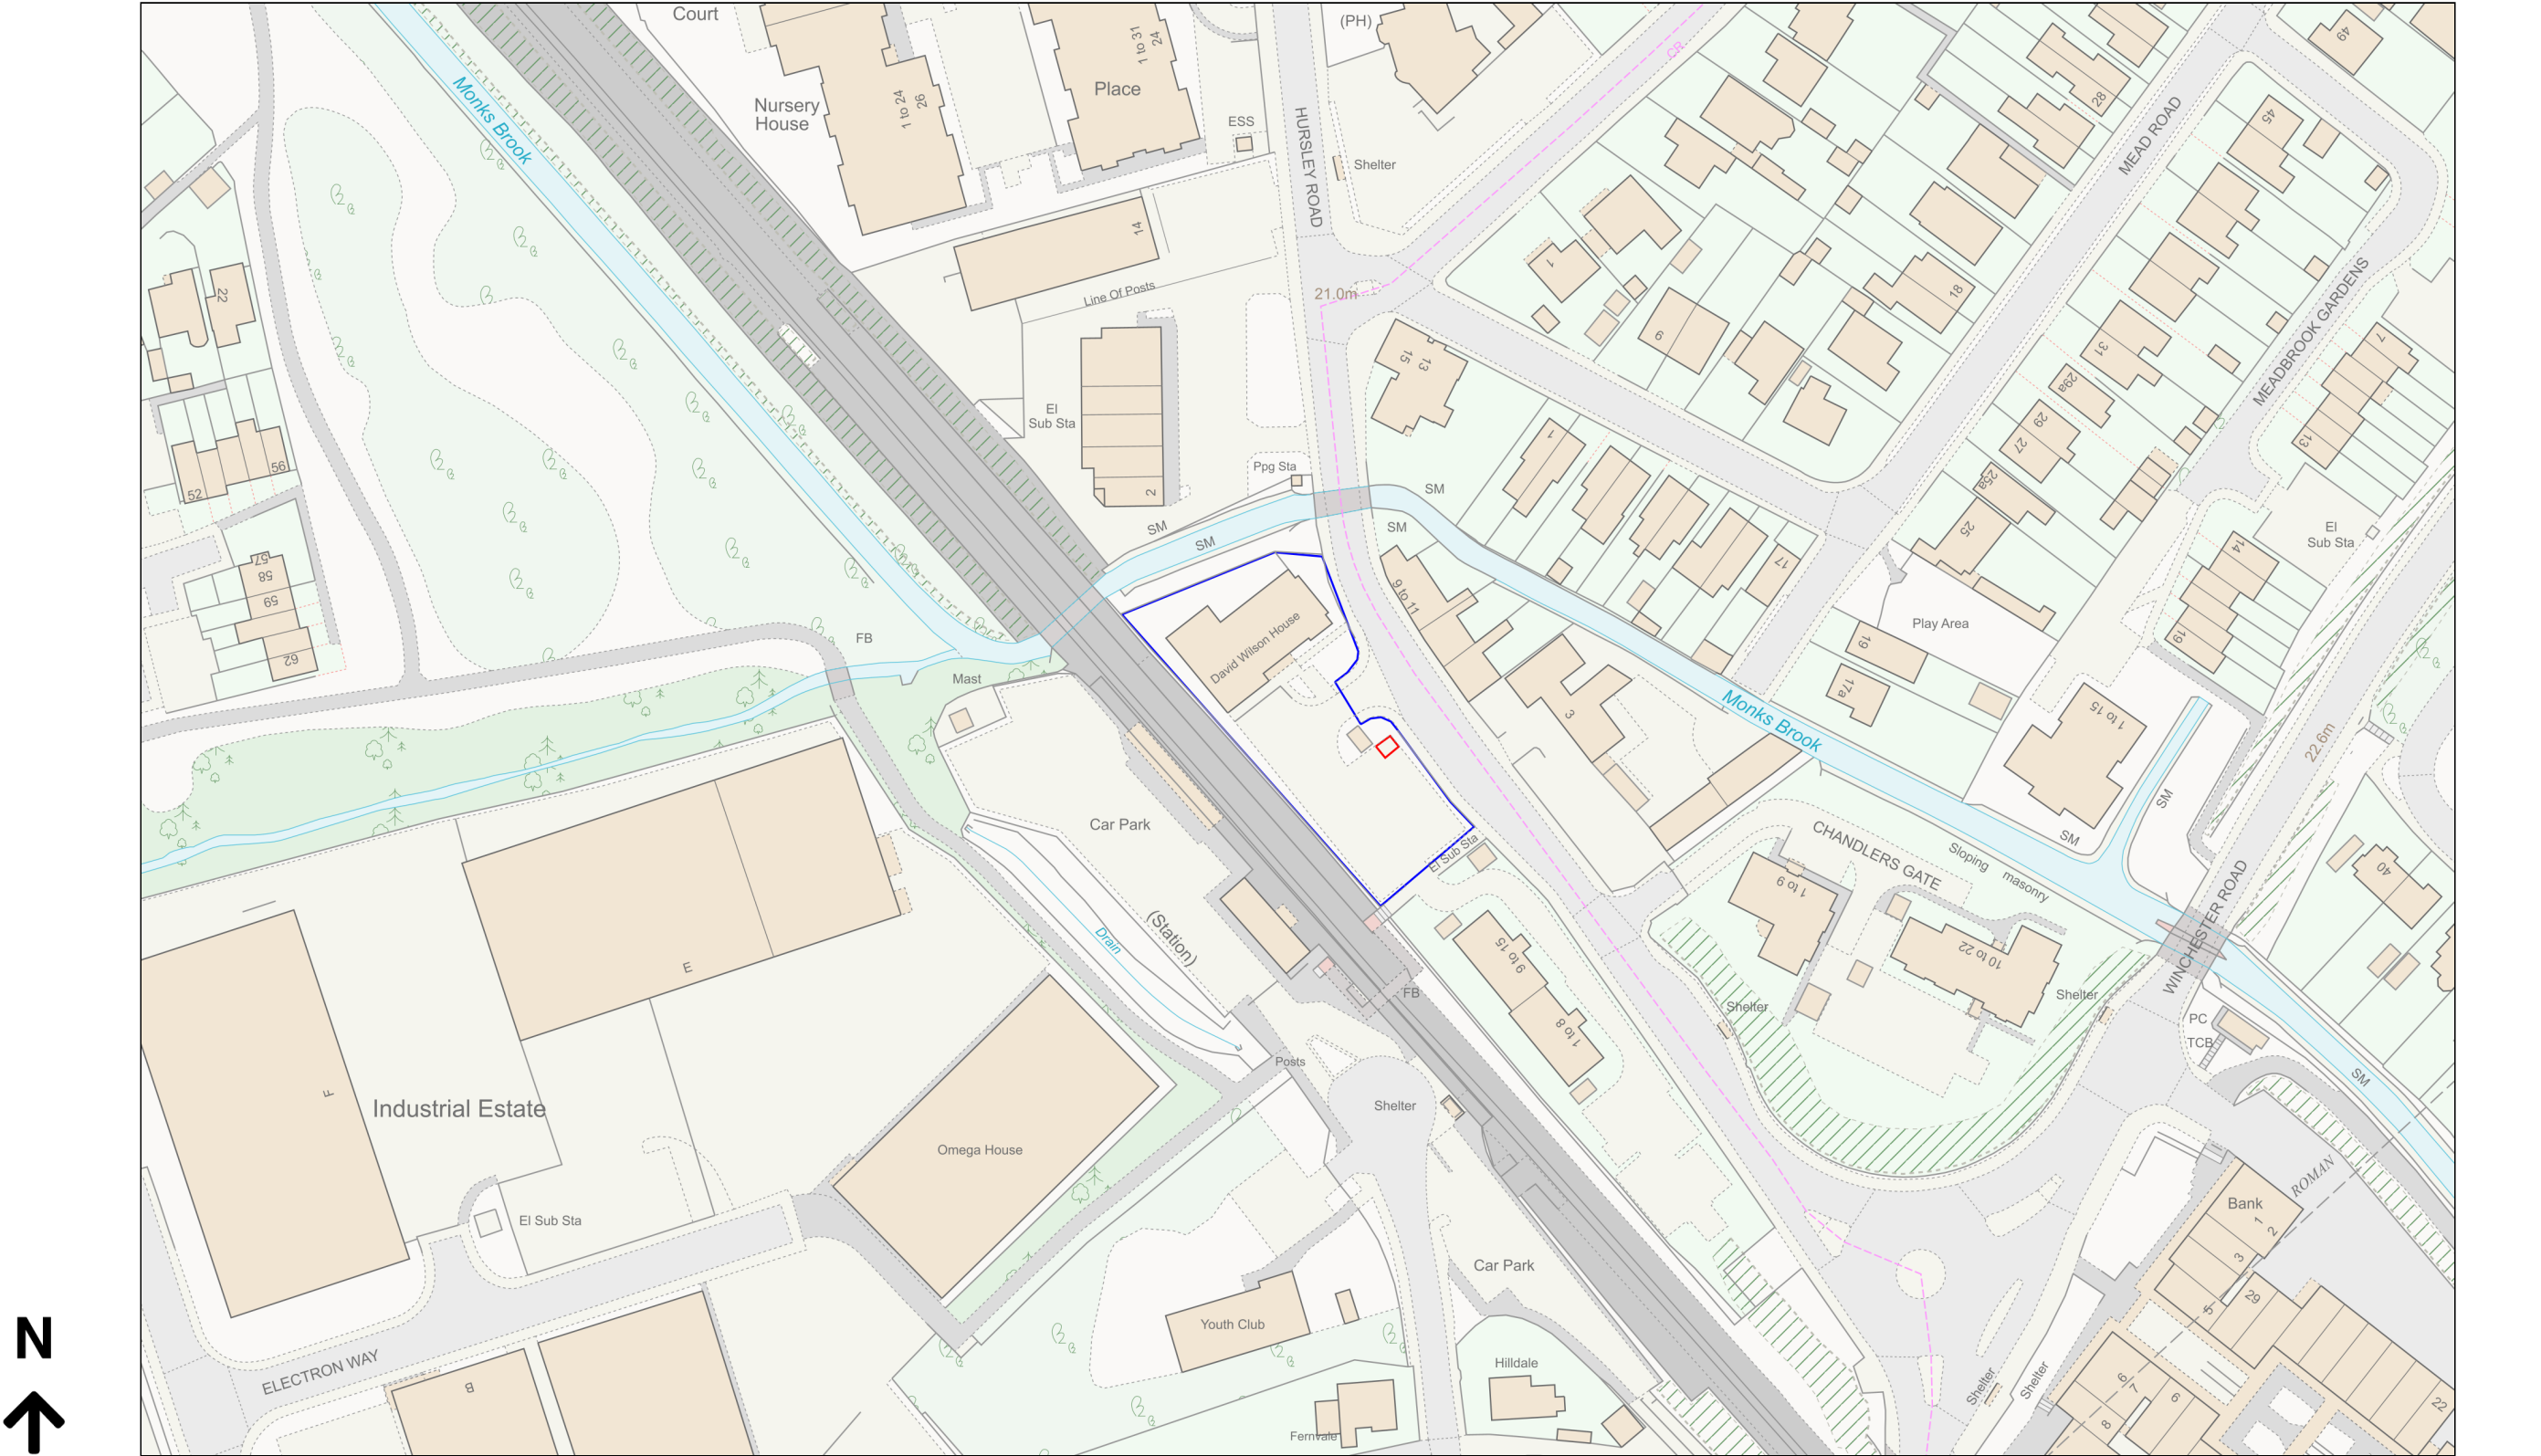

Planning Portal Reference: PP-12962919v1