


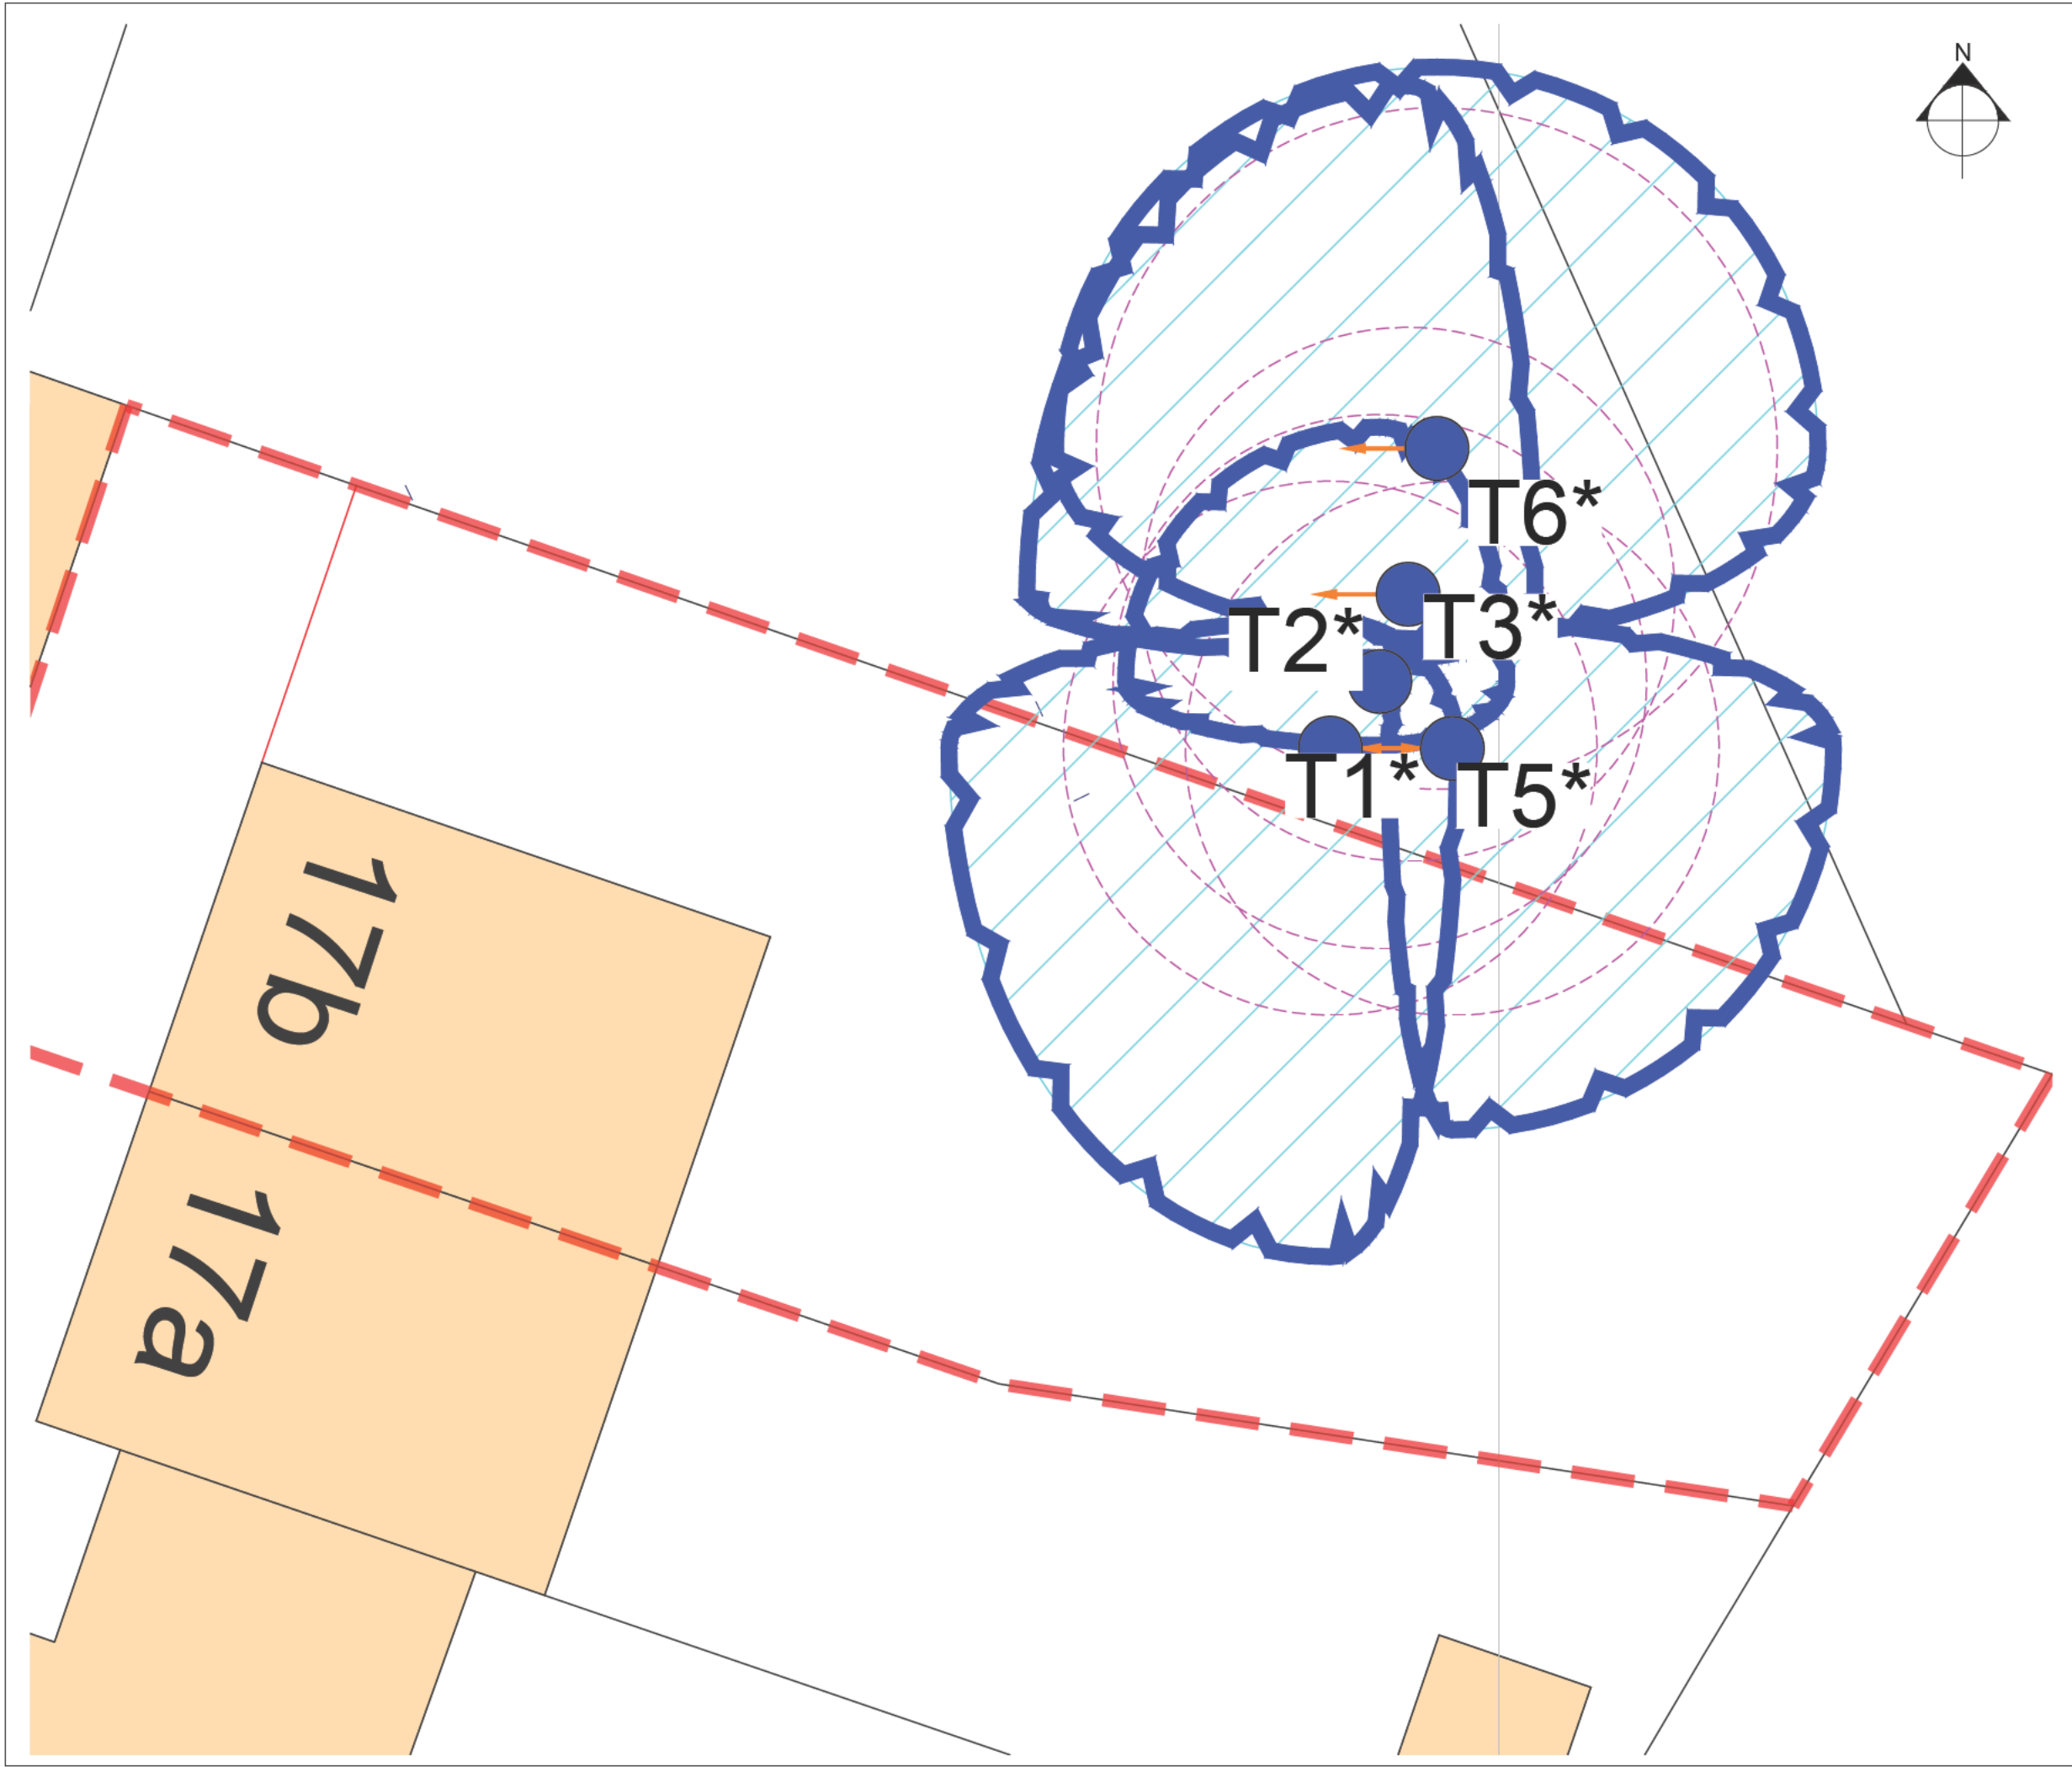

© Arb-Solute Tree Management Ltd



Key

-  Survey boundary.
-  Tree with numbered reference.
Canopy spread and coloured BS5837:2012 tree quality category as shown below.
* = Tree location estimated / not plotted on topo

BS 5837:2012 Tree Quality Categories - Table 1

-  Category A - High quality
-  Category B - Moderate quality
-  Category C - Low quality
-  Category U - Unsuitable for retention

-  Root protection area (RPA)
Calculated in accordance with Section 4.6 - BS5837:2012
-  Tree protected by Tree Preservation Order No.TPO.243-E. Please check with Eastleigh Borough Council for further detail.

Rev	Description	By	CB	Date



ARB-SOLUTE
TREE MANAGEMENT

7 Latimer Street, Romsey, Hampshire, SO51 8DF
E: info@arb-solute.co.uk

Client	DWG Plans
Project	17b Hazel Close Chandlers Ford, SO53 5RF
Title	Tree Constraints Plan
Status For Planning	Drawn By JN
Scale @ A3 1:100 (Do Not Scale From This Plan)	Date Created Mar 2024
Drawing / Figure Number ARBS_1009_110	Rev -

arb-solute.co.uk