




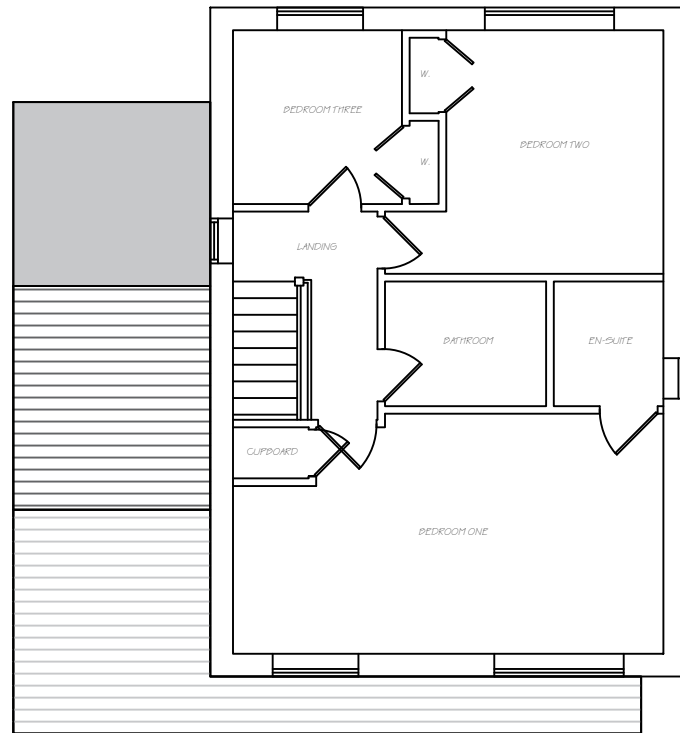

Existing First Floor Plan 1:100 @ A3

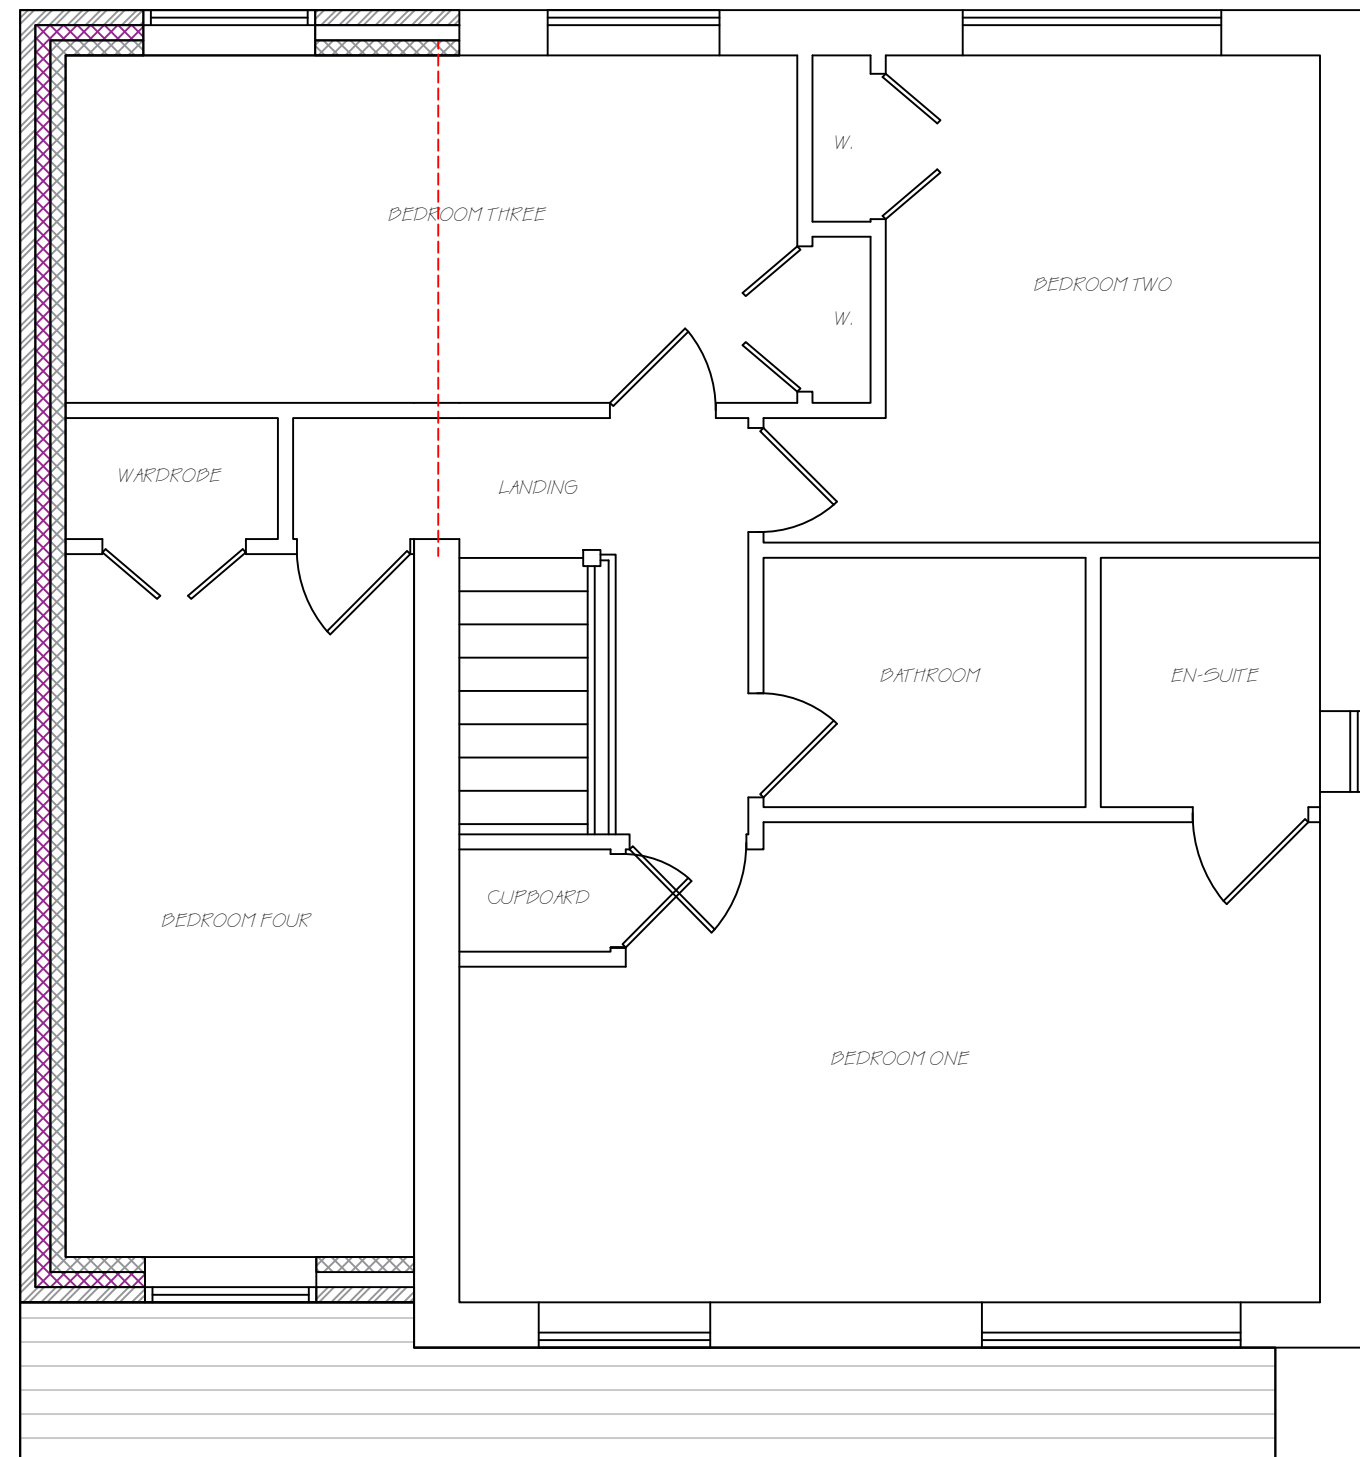

Proposed First Floor Plan 1:50 @ A3

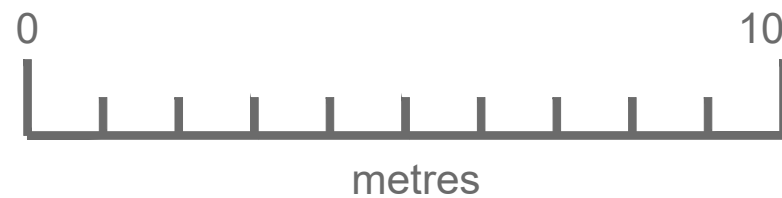

OFFICE ADDRESS:

Apple Tree Architectural Design Consultants
25 Crows Nest Lane
Botley
Southampton
Hants

CLIENT & SITE ADDRESS:

Louise Austin
4 Okement Close
West End
Southampton
SO18 3PP

DISCLAIMER:

These drawings are the property of Apple Tree Architecture Ltd. and should not be copied or amended without permission. Do not scale from this drawing, check all measurements on-site prior to fabrication

SHEET:

3

REVISION:

1

PROJECT NUMBER: 328

DATE: March 2024

SCALE: As specified