


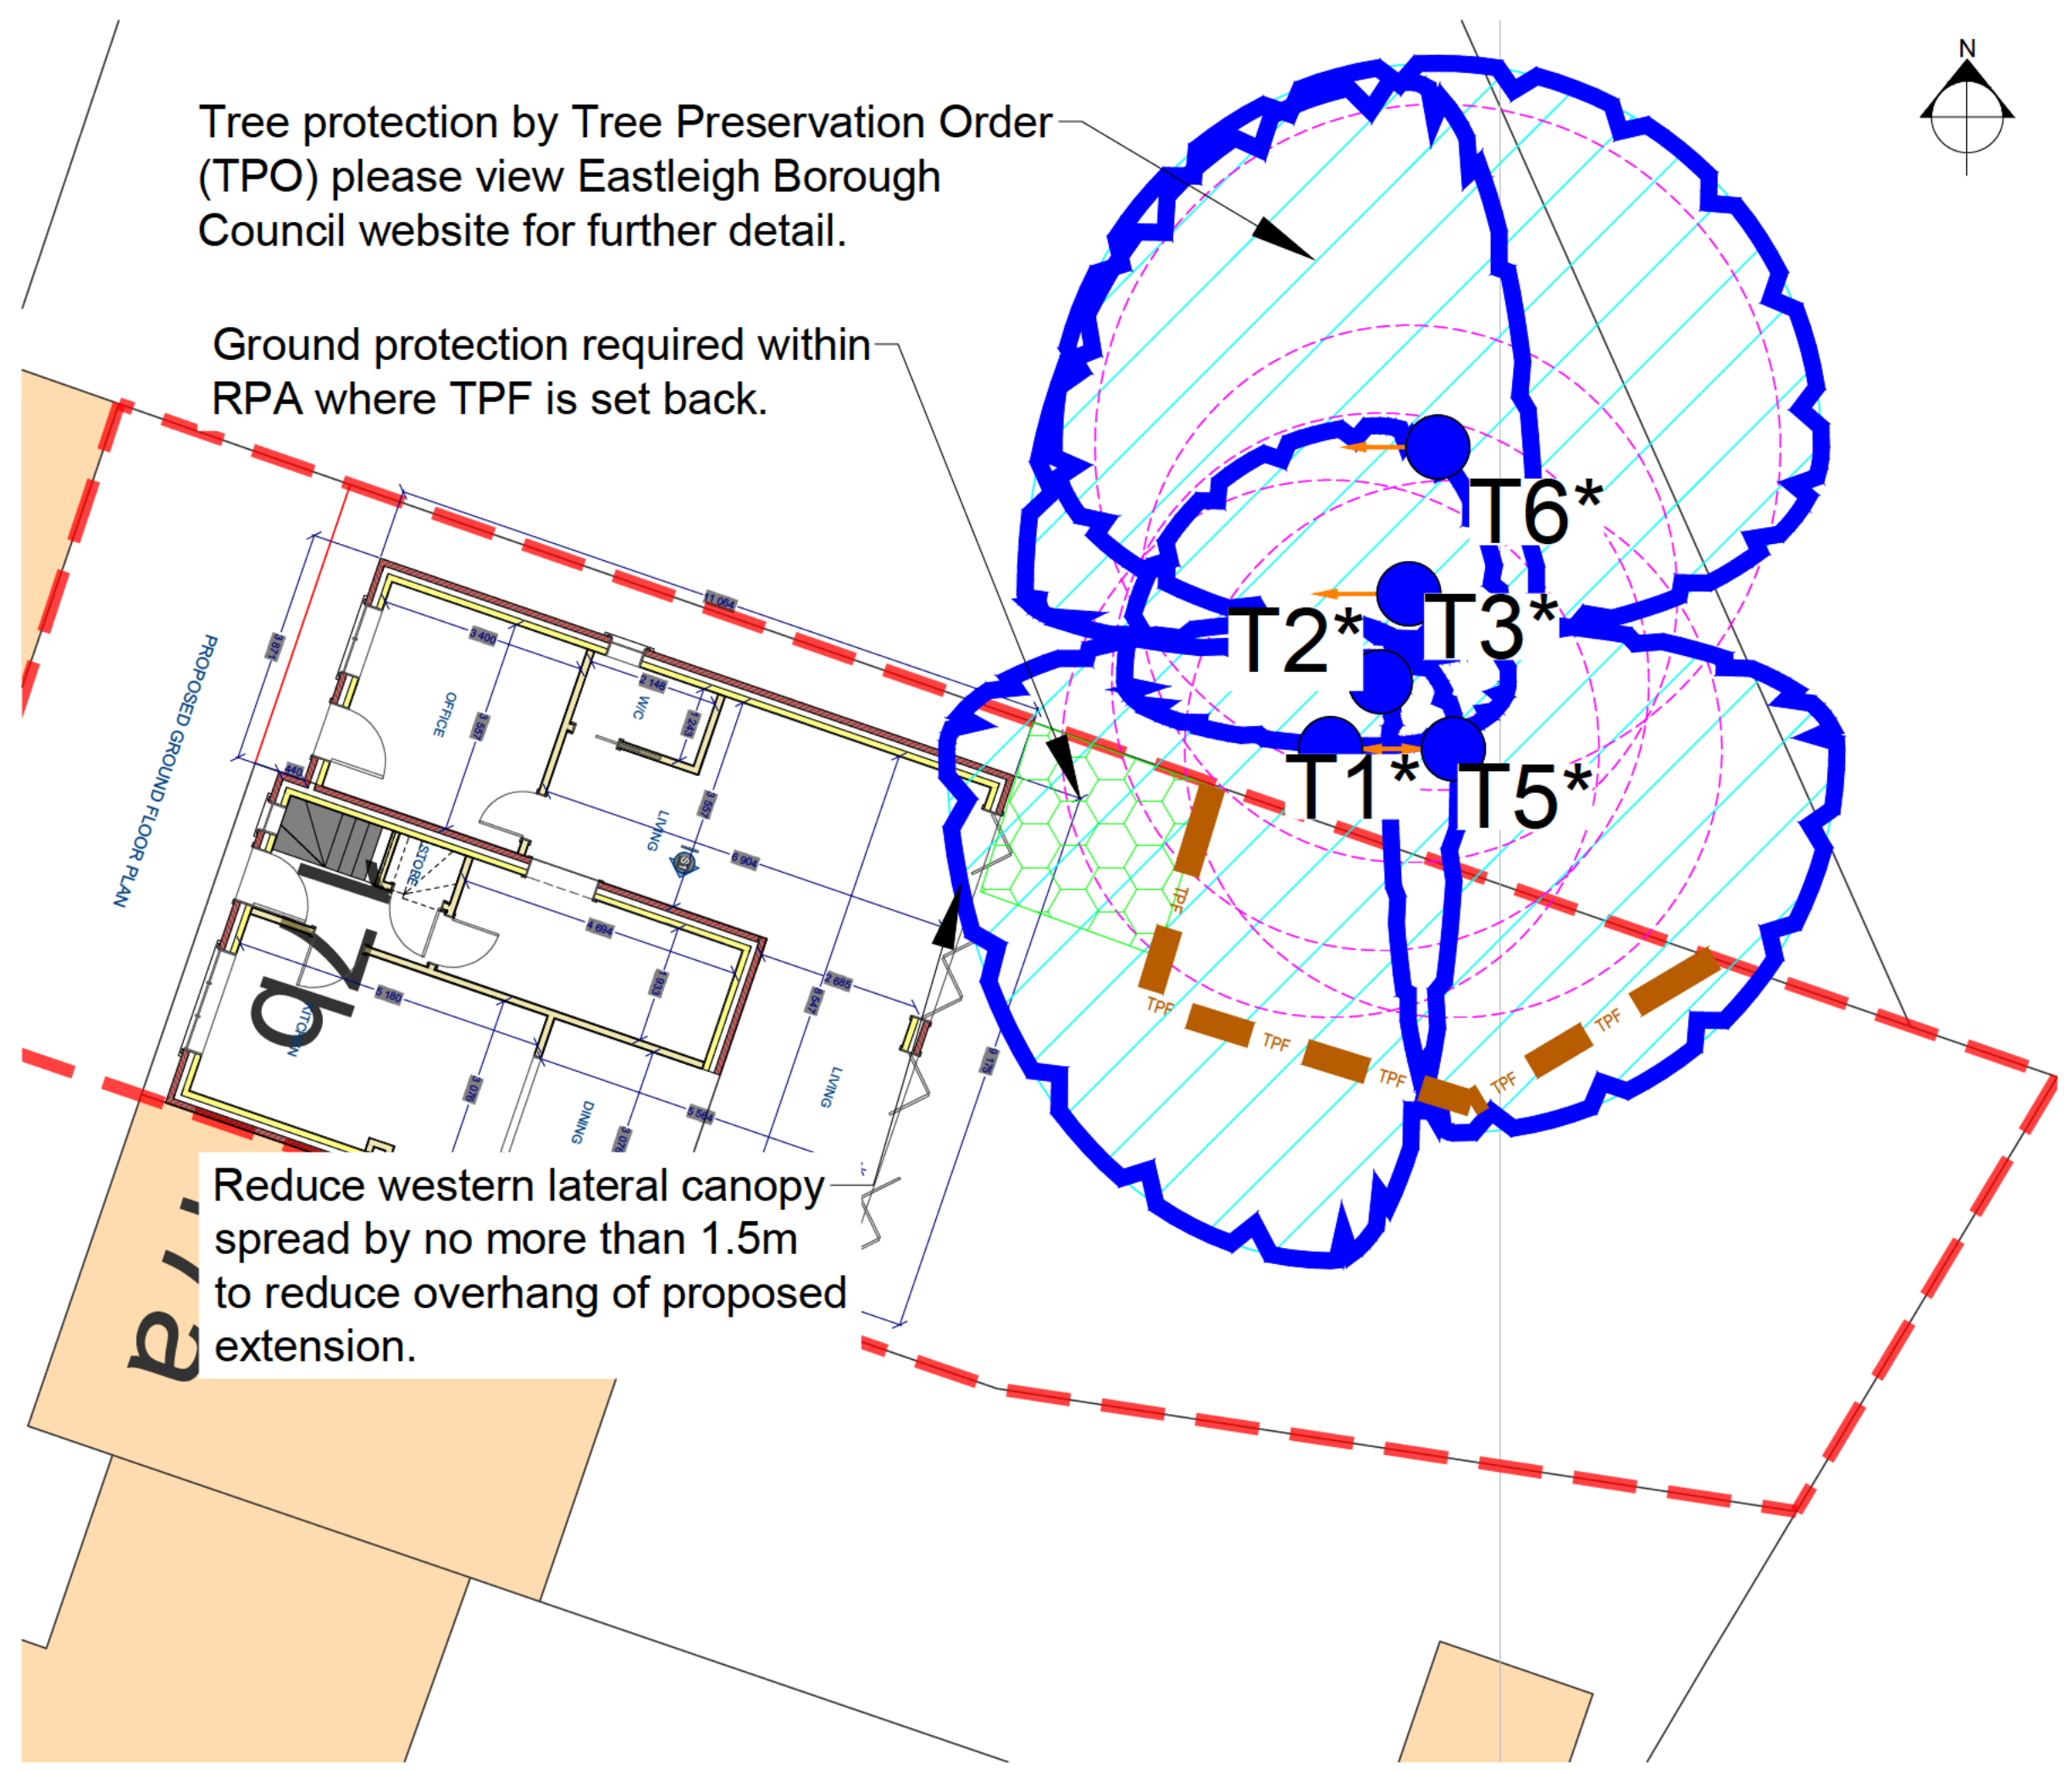

Tree protection by Tree Preservation Order (TPO) please view Eastleigh Borough Council website for further detail.

Ground protection required within RPA where TPF is set back.

Reduce western lateral canopy spread by no more than 1.5m to reduce overhang of proposed extension.



© Arb-Solute Tree Management Ltd

### Key

- Survey boundary.
- Tree with numbered reference. Canopy spread and coloured BS5837:2012 tree quality category as shown below.  
\* = Tree location estimated / not plotted on topo
- BS 5837:2012 Tree Quality Categories - Table 1
  - Category A - High quality
  - Category B - Moderate quality
  - Category C - Low quality
  - Category U - Unsuitable for retention
- Root protection area (RPA) Calculated in accordance with Section 4.6 - BS5837:2012
- Temporary protective fencing in accordance with Section 6.2 - BS5837:2012. See inset details for example details.
- Tree protected by Tree Preservation Order No.TPO.243-E. Please check with Eastleigh Borough Council for further detail.
- Ground protection required where RPA is exposed to allow room for construction activity.

|     |                    |    |    |          |
|-----|--------------------|----|----|----------|
| A   | For planning issue | JN | JH | 08.04.24 |
| Rev | Description        | By | CB | Date     |

**ARB-SOLUTE**  
TREE MANAGEMENT

7 Latimer Street, Romsey, Hampshire, SO51 8DF  
E: [info@arb-solute.co.uk](mailto:info@arb-solute.co.uk)

Client  
DWG Plans

Project  
17b Hazel Close  
Chandlers Ford, SO53 5RF

Title  
Preliminary Tree Protection Plan

Status  
For Planning

Drawn By  
JN

Scale @ A3  
1:100 (Do Not Scale From This Plan)

Date Created  
Mar 2024

Drawing / Figure Number  
ARBS\_1009\_110

Rev  
A

[arb-solute.co.uk](http://arb-solute.co.uk)