




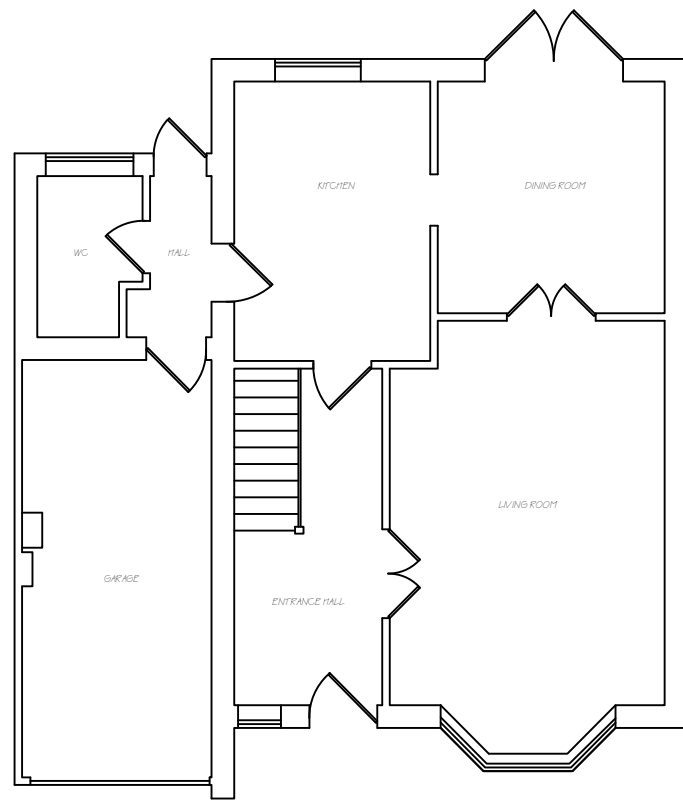

Existing Ground Floor Plan 1:100 @ A3

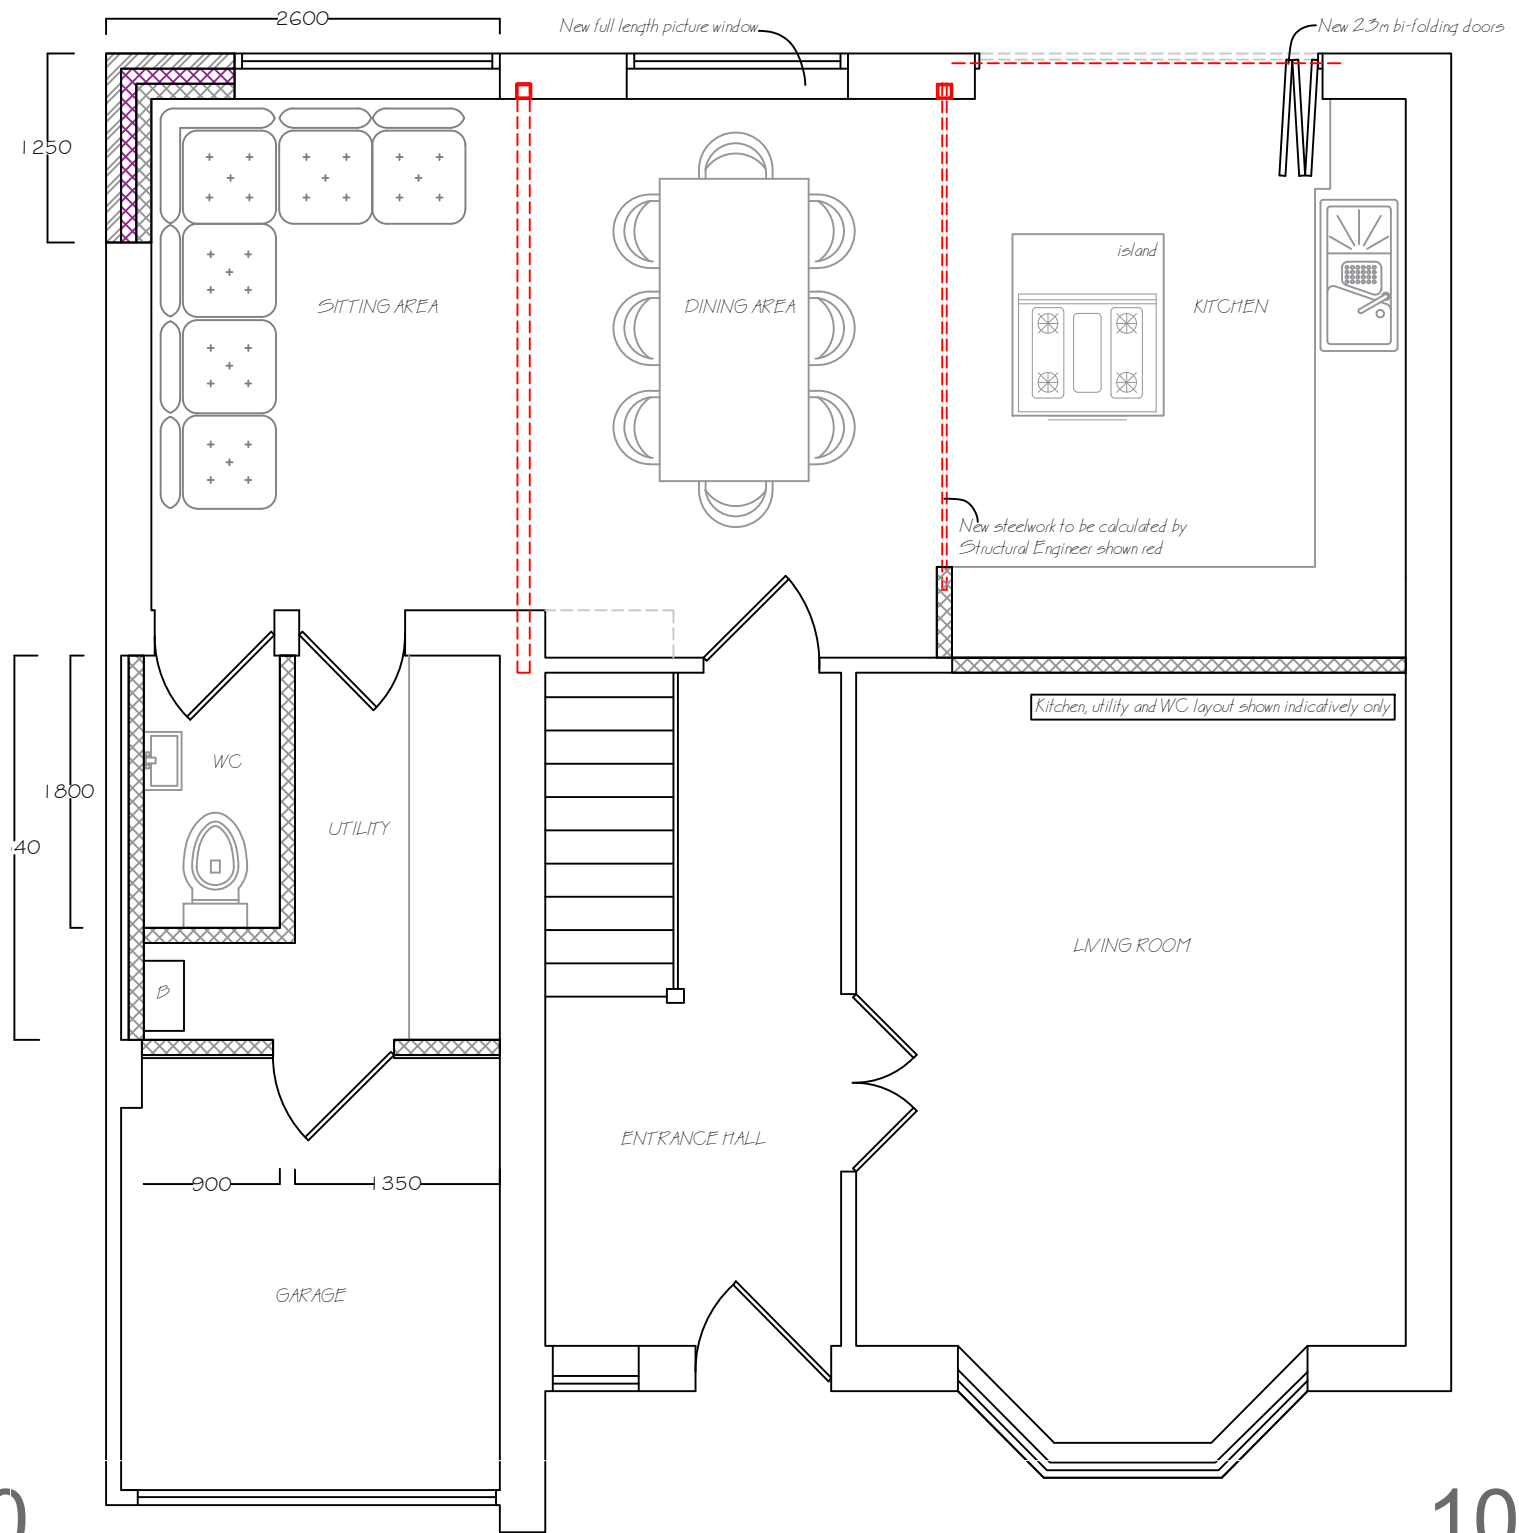

Proposed Ground Floor Plan 1:50 @ A3

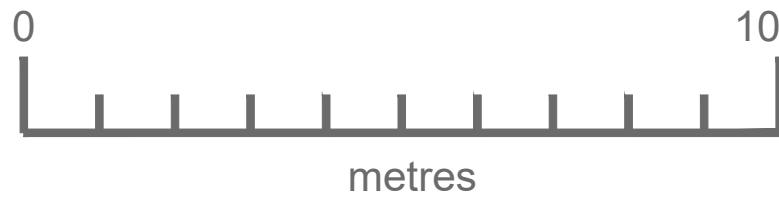

OFFICE ADDRESS:
Apple Tree Architectural Design Consultants
25 Crows Nest Lane
Botley
Southampton
Hants

CLIENT & SITE ADDRESS:
Louise Austin
4 Okement Close
West End
Southampton
SO18 3PP

DISCLAIMER:
These drawings are the property of Apple Tree Architecture Ltd. and should not be copied or amended without permission. Do not scale from this drawing, check all measurements on-site prior to fabrication

SHEET:
1

REVISION:
2

PROJECT NUMBER: 328
DATE: March 2024
SCALE: As specified