




REVISIONS		
A	Planning Package	21/12/23
B	Planning Package	26/01/24
C	Planning Package	31/01/24
D	DRP Comments	09/04/24

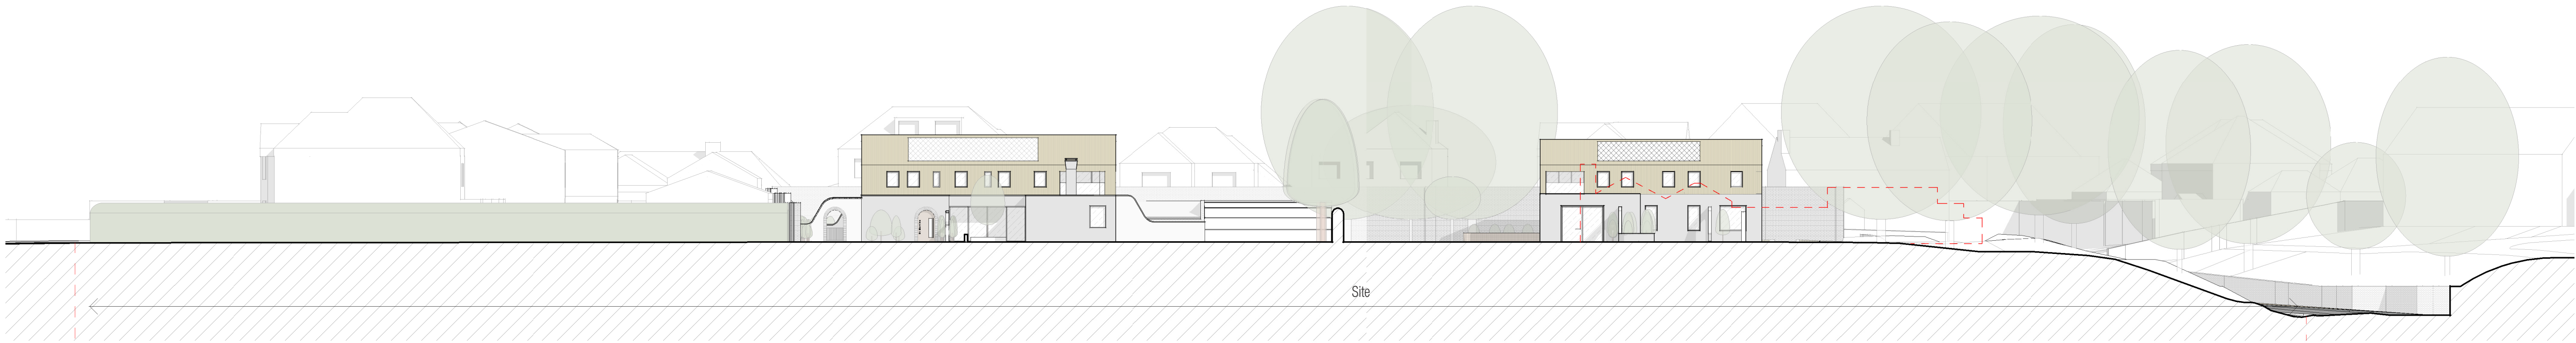


Proposed South-West Site Elevation
1 : 250

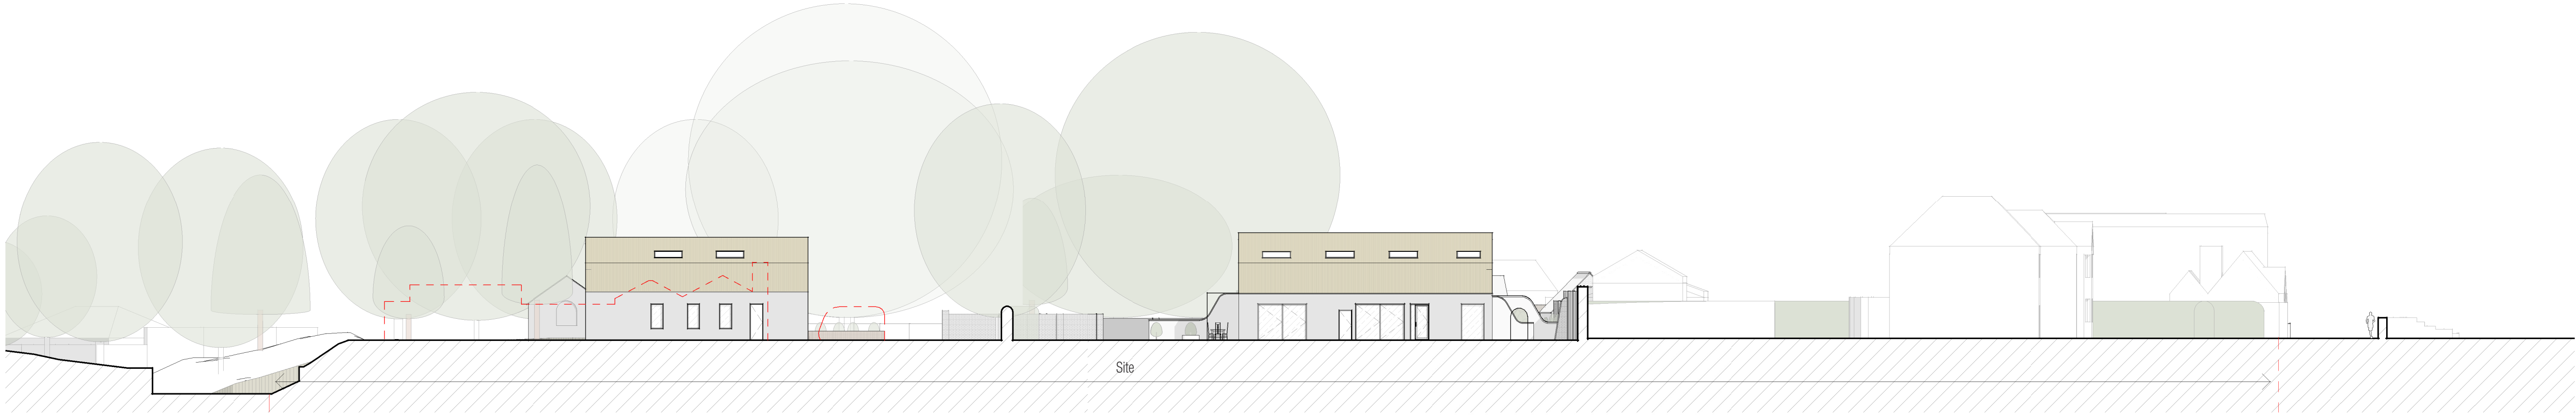


Proposed North-East Site Elevation
1 : 250

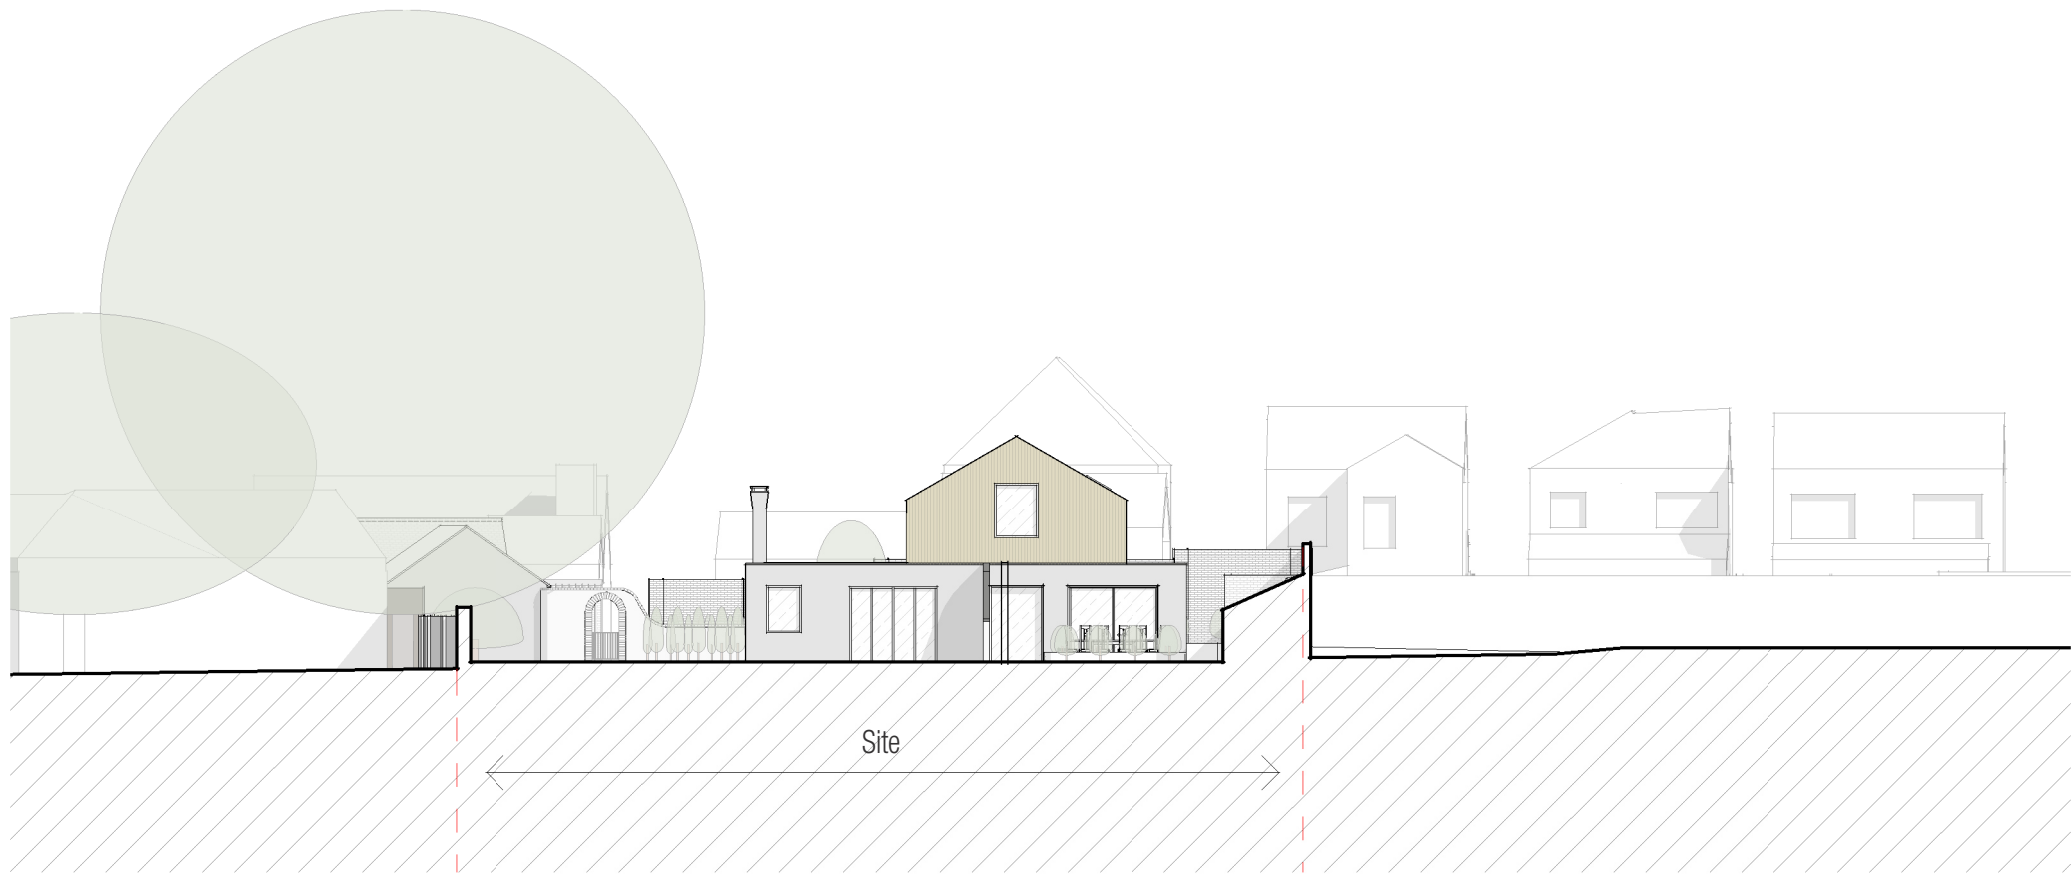


Proposed South-East Site Elevation - House 01
1 : 250

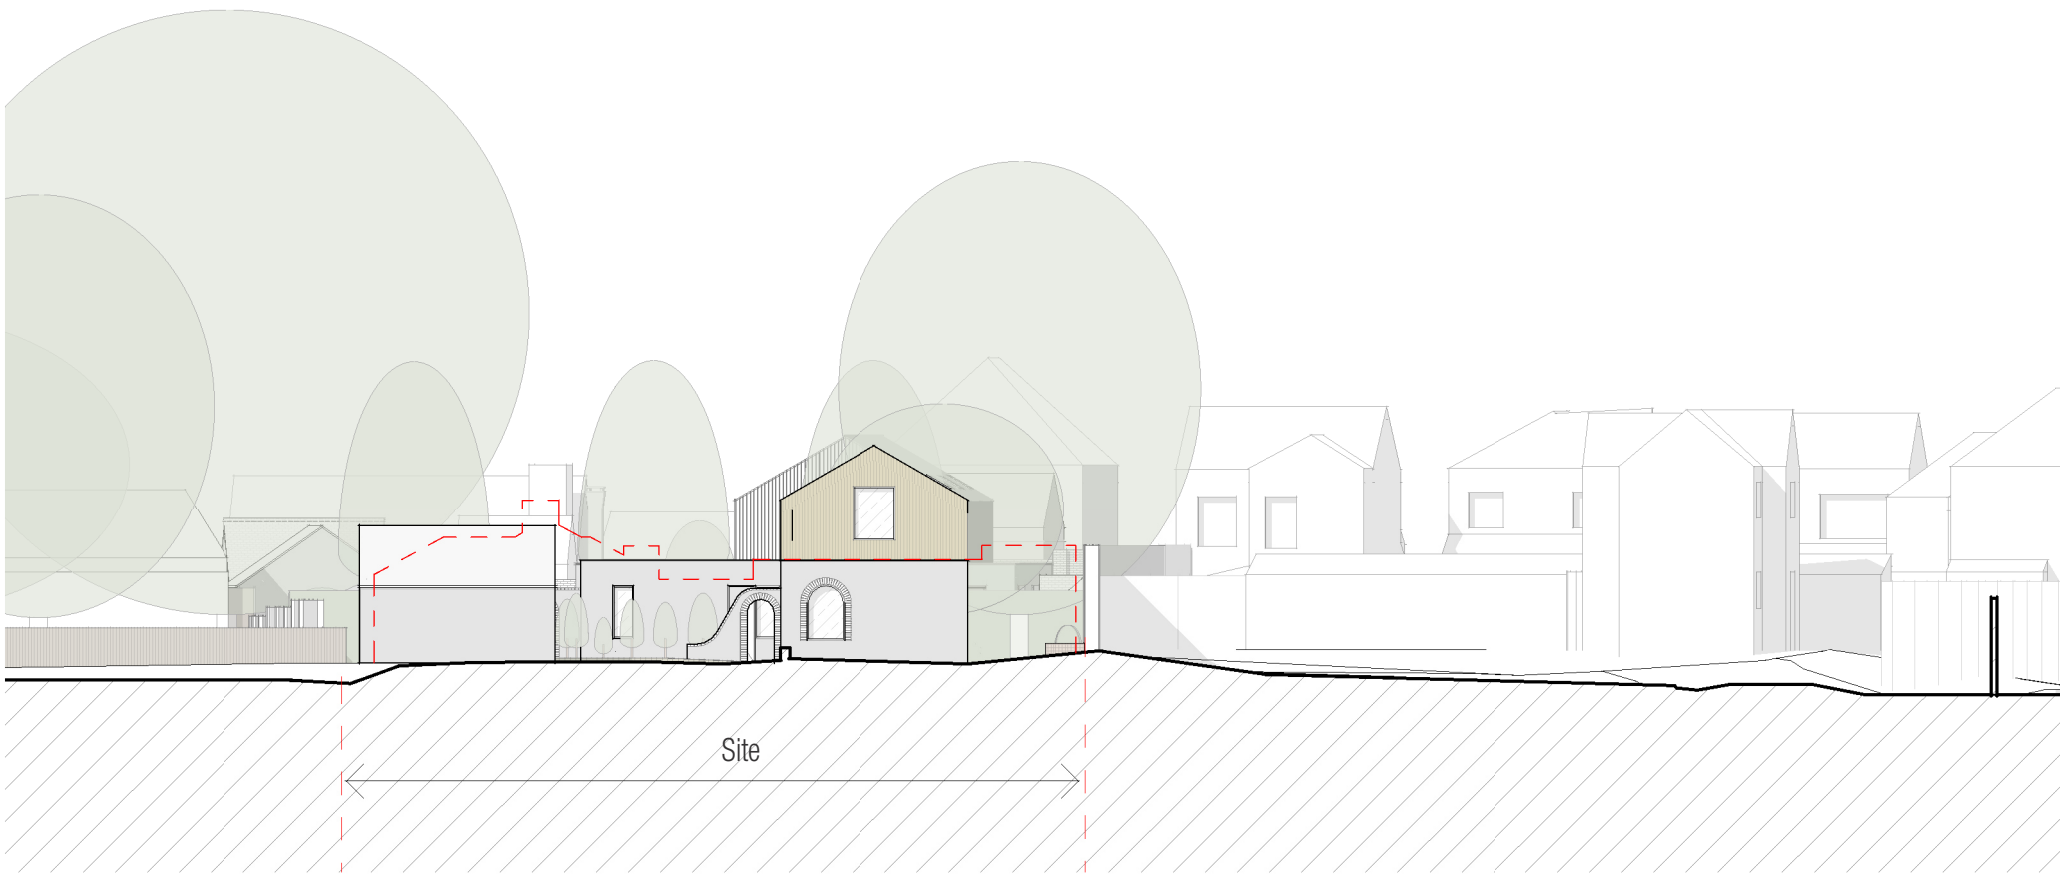

Proposed South-East Site Elevation - House 02
1 : 250

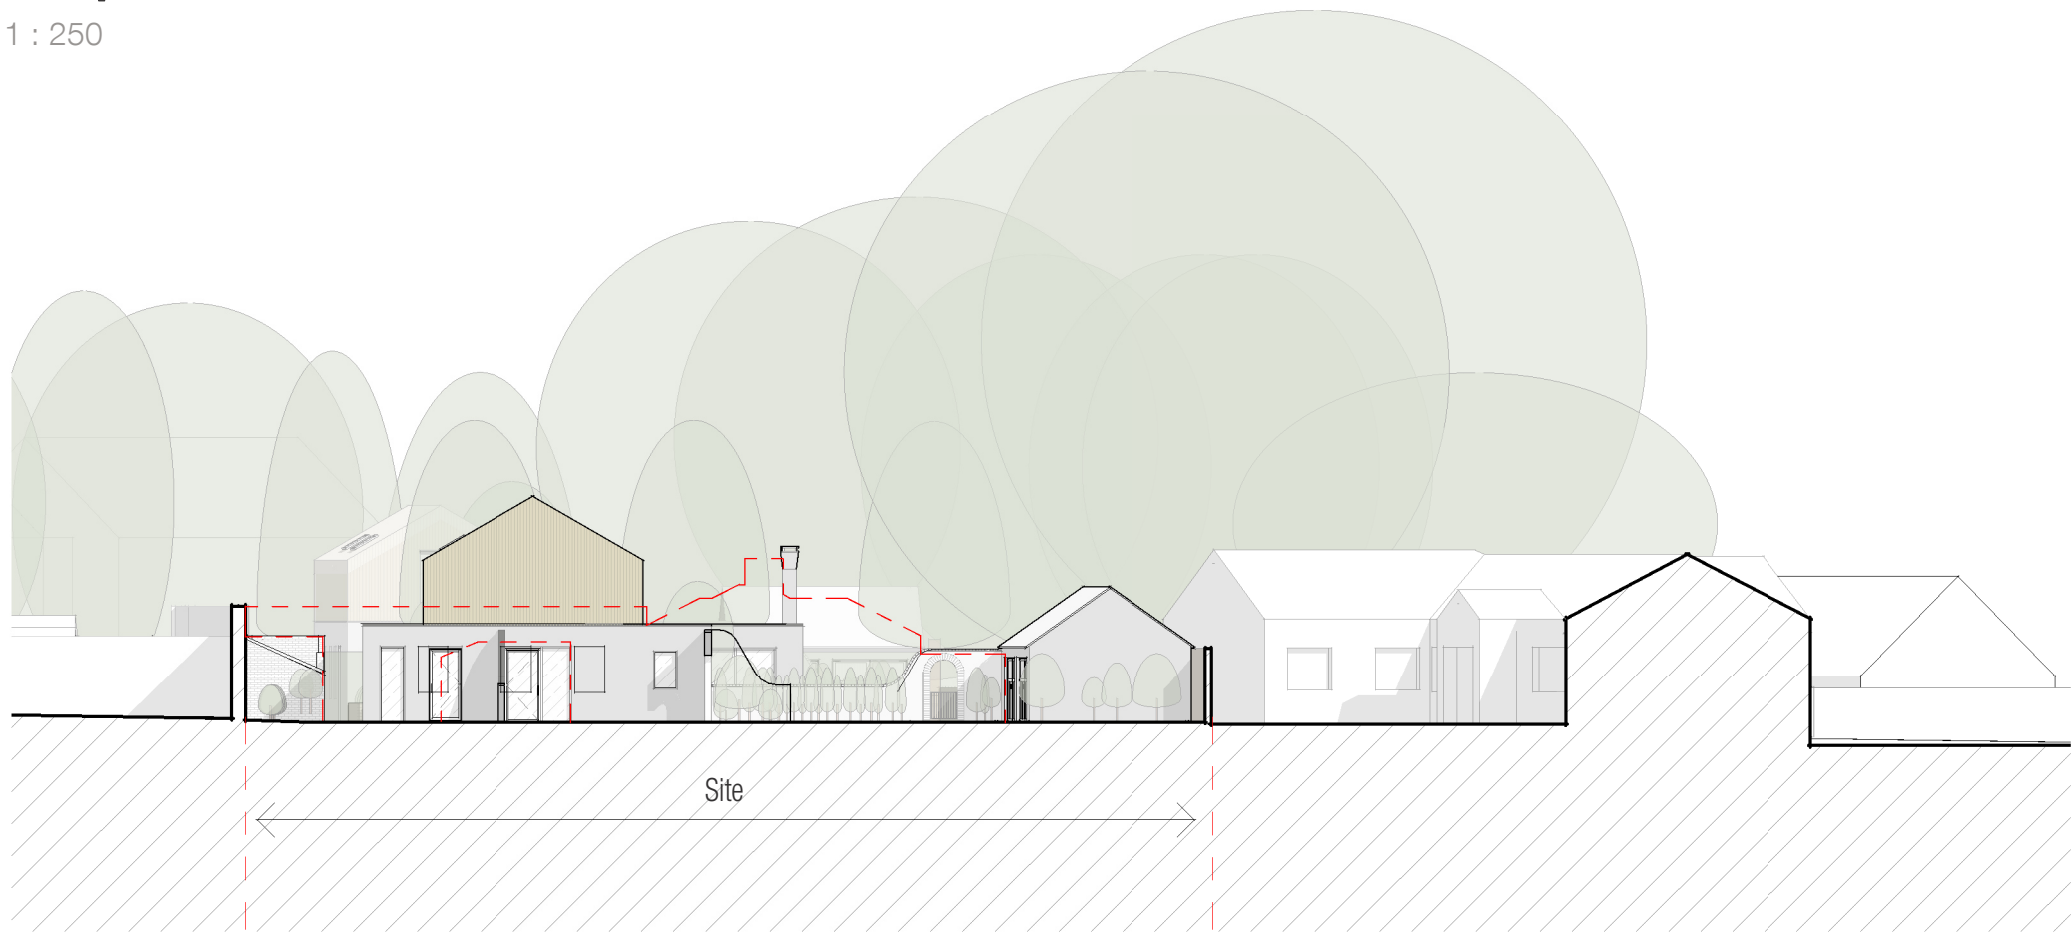

Proposed North-West Site Elevation - House 01
1 : 250

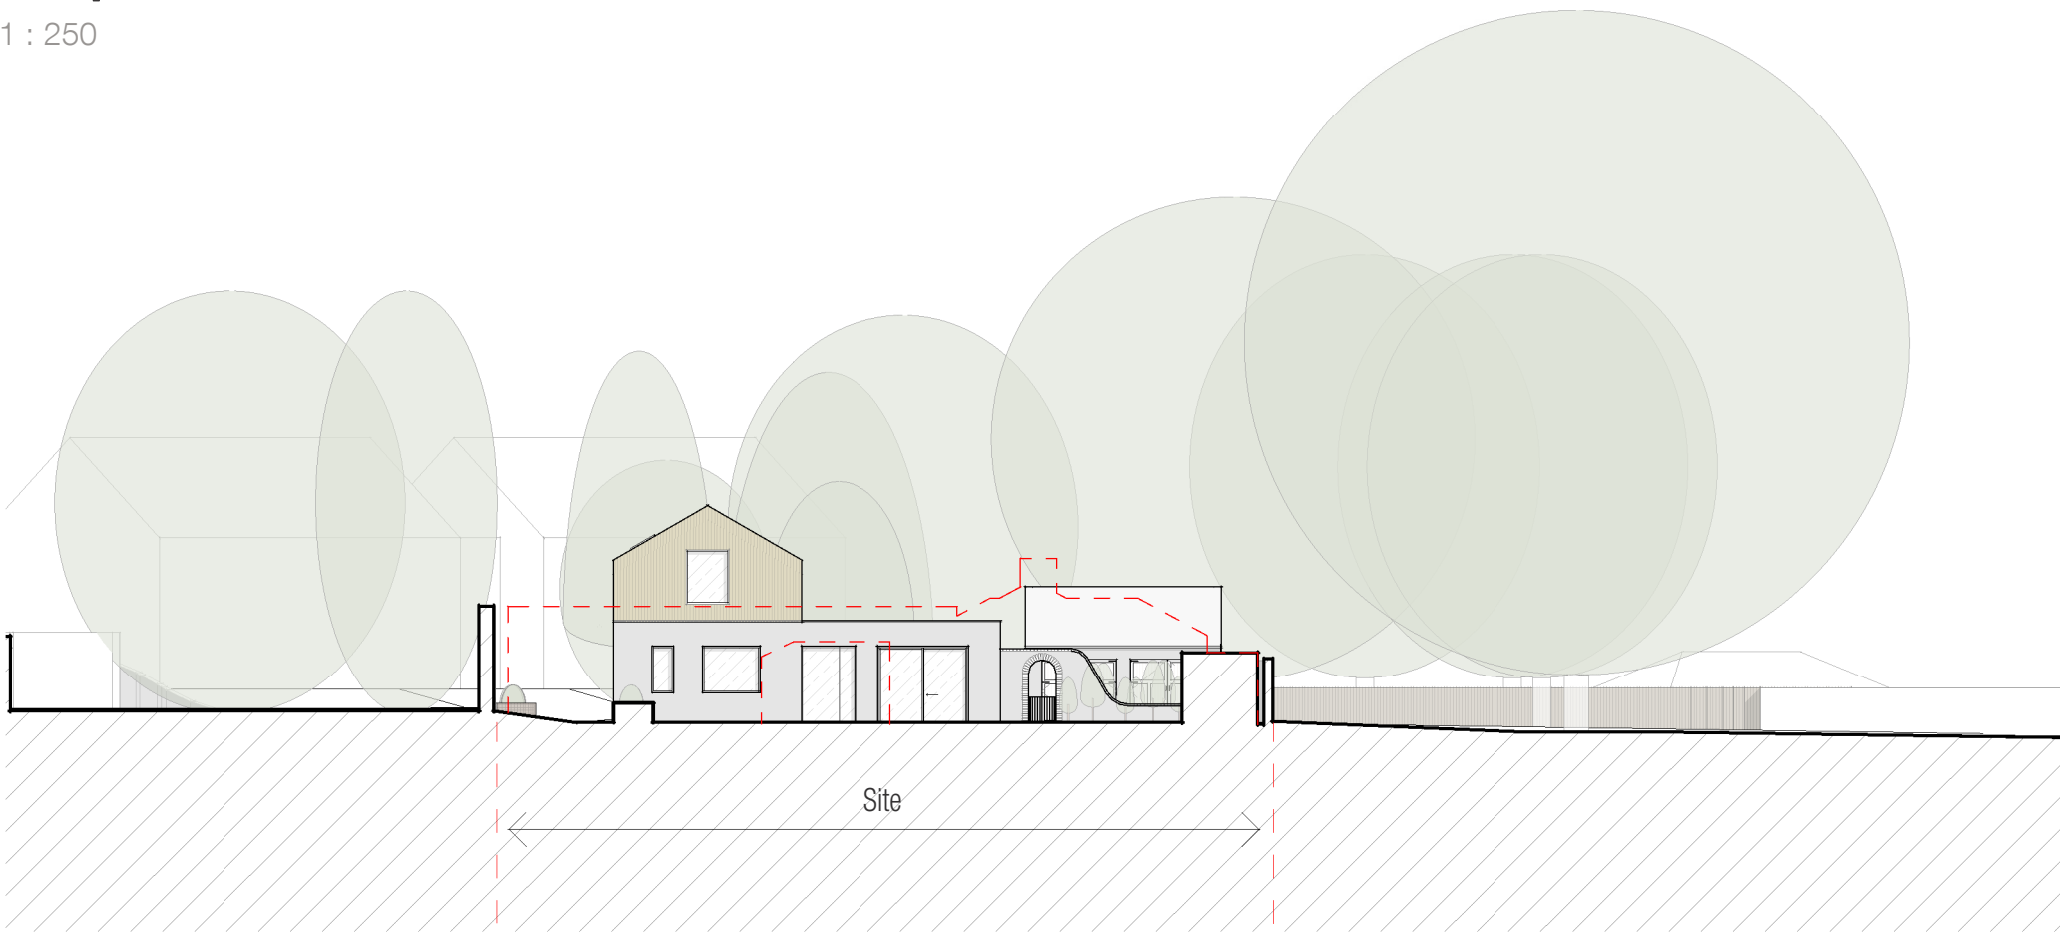


Proposed North-West Site Elevation - House 02
1 : 250



KEY

Line of Demolished Structures

KEY PLAN

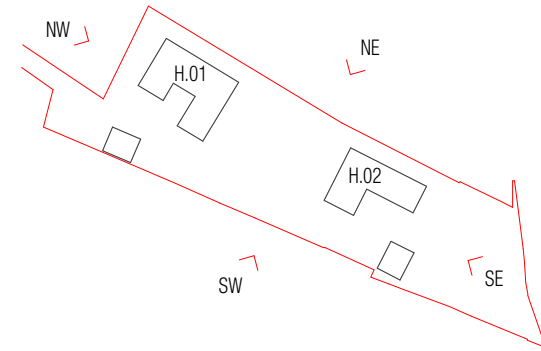

NOT FOR CONSTRUCTION

GILES ARCHITECTS

45 Southgate Street - Winchester
www.gilesarchitects.co.uk
01962 458 078

STATUS
PLANNING

PROJECT
ST. MARTINS CLOSE,
BISHOPSTOKE, SO50 6BH

TITLE
PROPOSED SITE ELEVATIONS

SCALE DATE
As indicated @ A1 21/12/23

DRAWN REVIEWED
JW AG

JOB NO. NUMBER REVISION
2022-009 210 D